

Notes:
To be read in conjunction with building layout drawings, soft and hard landscaping drawings and engineer's drawings

Key:

- 1.8m high close board fence
- 1.8m high masonry wall
- Garden shed / bike store (2.1m x 1.5m) to affordable units
- Building access
- Allocated parking space (number refers to plot)
- Un-allocated parking space
- Visitor parking space
- Plot 14 Type E (PH33)
- Plot reference - Type refers to house type. See building layout drawing and street scenes for handing of units

- Rotary dryer
- Extent of first floor terraces



BOYLE+SUMMERS
ARCHITECTURE AND MASTERPLANNING

REVISION
P1 20/07/2016 ISSUED FOR PLANNING MS / R8

CLIENT STUART & MARCIA LYONS


PROJECT WINBROS, LITTLEHAMPTON

TITLE PROPOSED SITE PLAN - SHEET 2 OF 2

NUMBER 13121 - P-10.005 - P1

DATE JULY 2016 **SCALE** 1:250 @ A1 **STATUS** PLANNING **DRAWN / CHECKED** DR / MS

W: www.boylesummers.co.uk T: 023 8063 1432 © copyright Boyle+Summers Ltd.

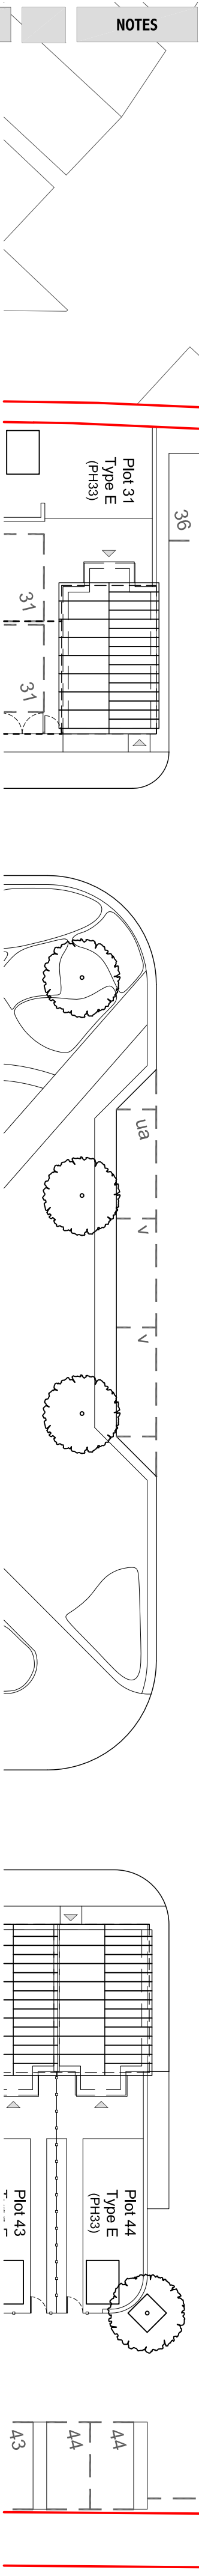

OLIVER ACRE

GRA