



window to plots;
15, 16, 31, 53,
56 & 63 only

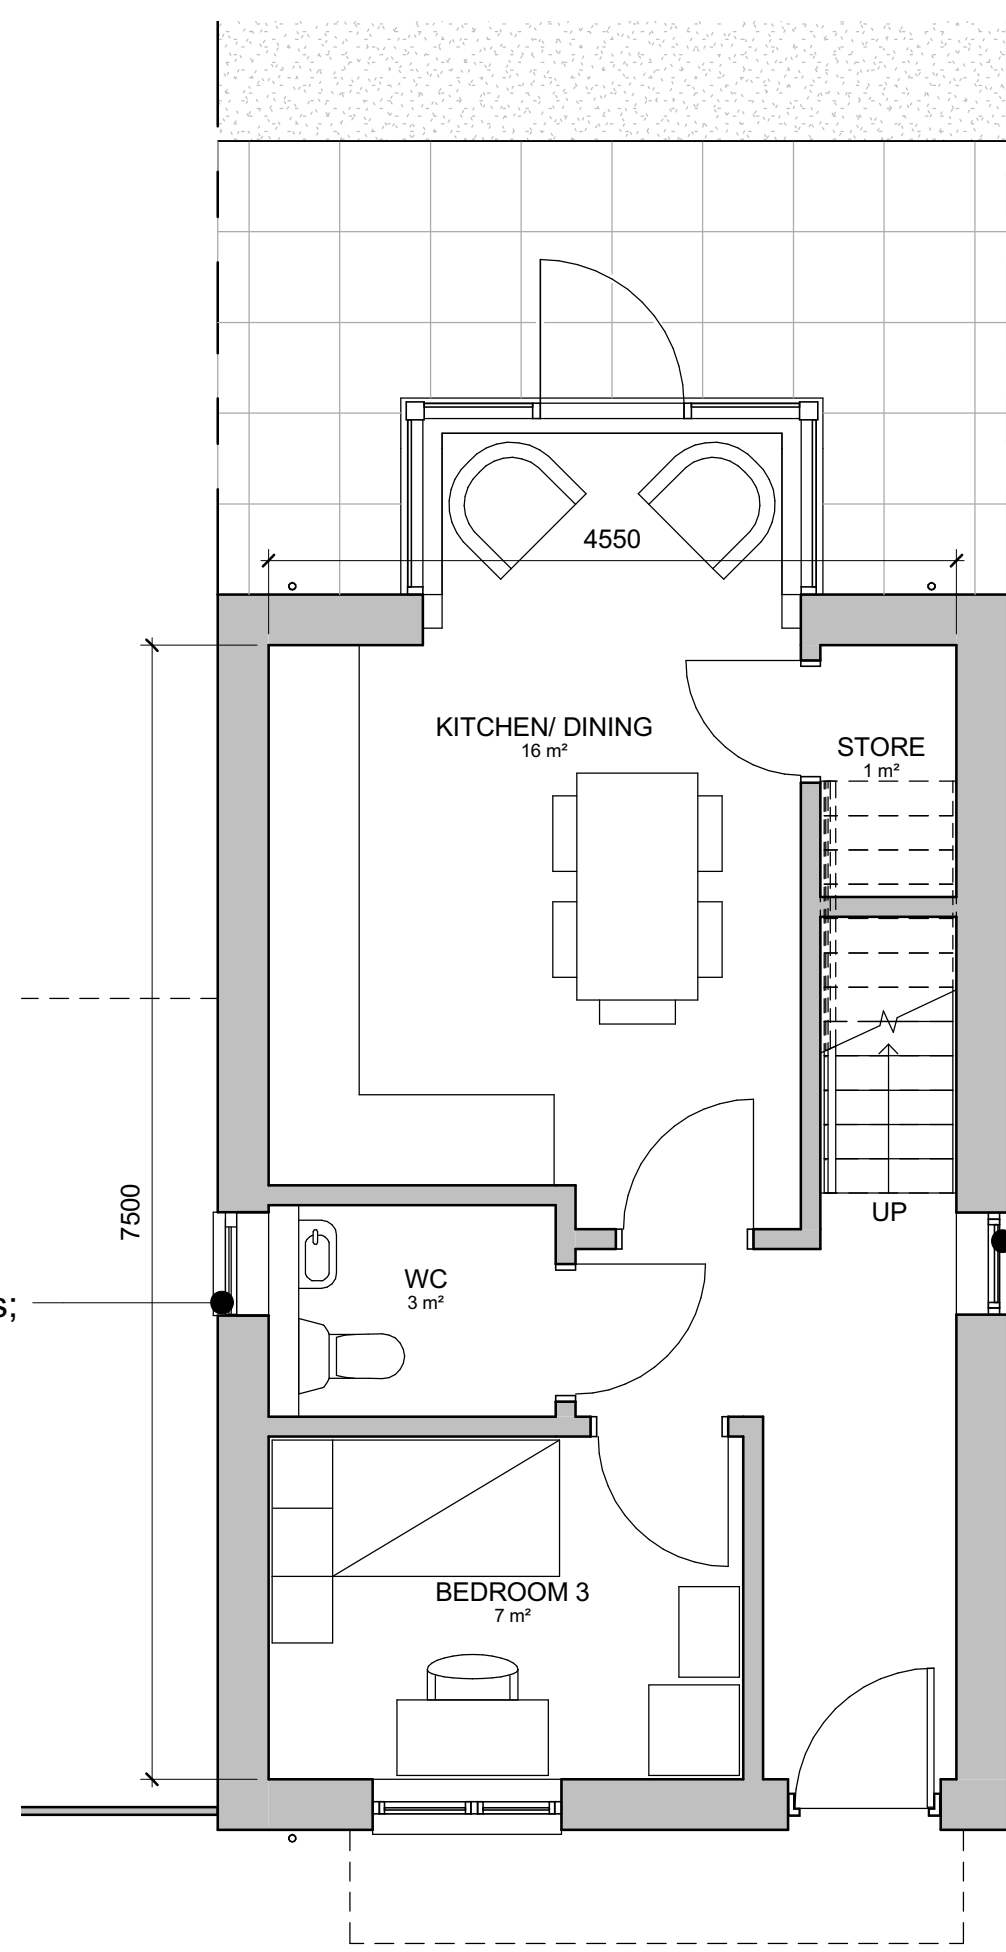

GROUND FLOOR PLAN
1 : 50


window to plots;
2, 3, 13, 18, 27, 28,
29, 30, 31, 44, 53,
54, 55, 56 & 57 only

terrace & terrace door
to plots;
28, 29, 30, 31, 53, 54,
56 & 57 only

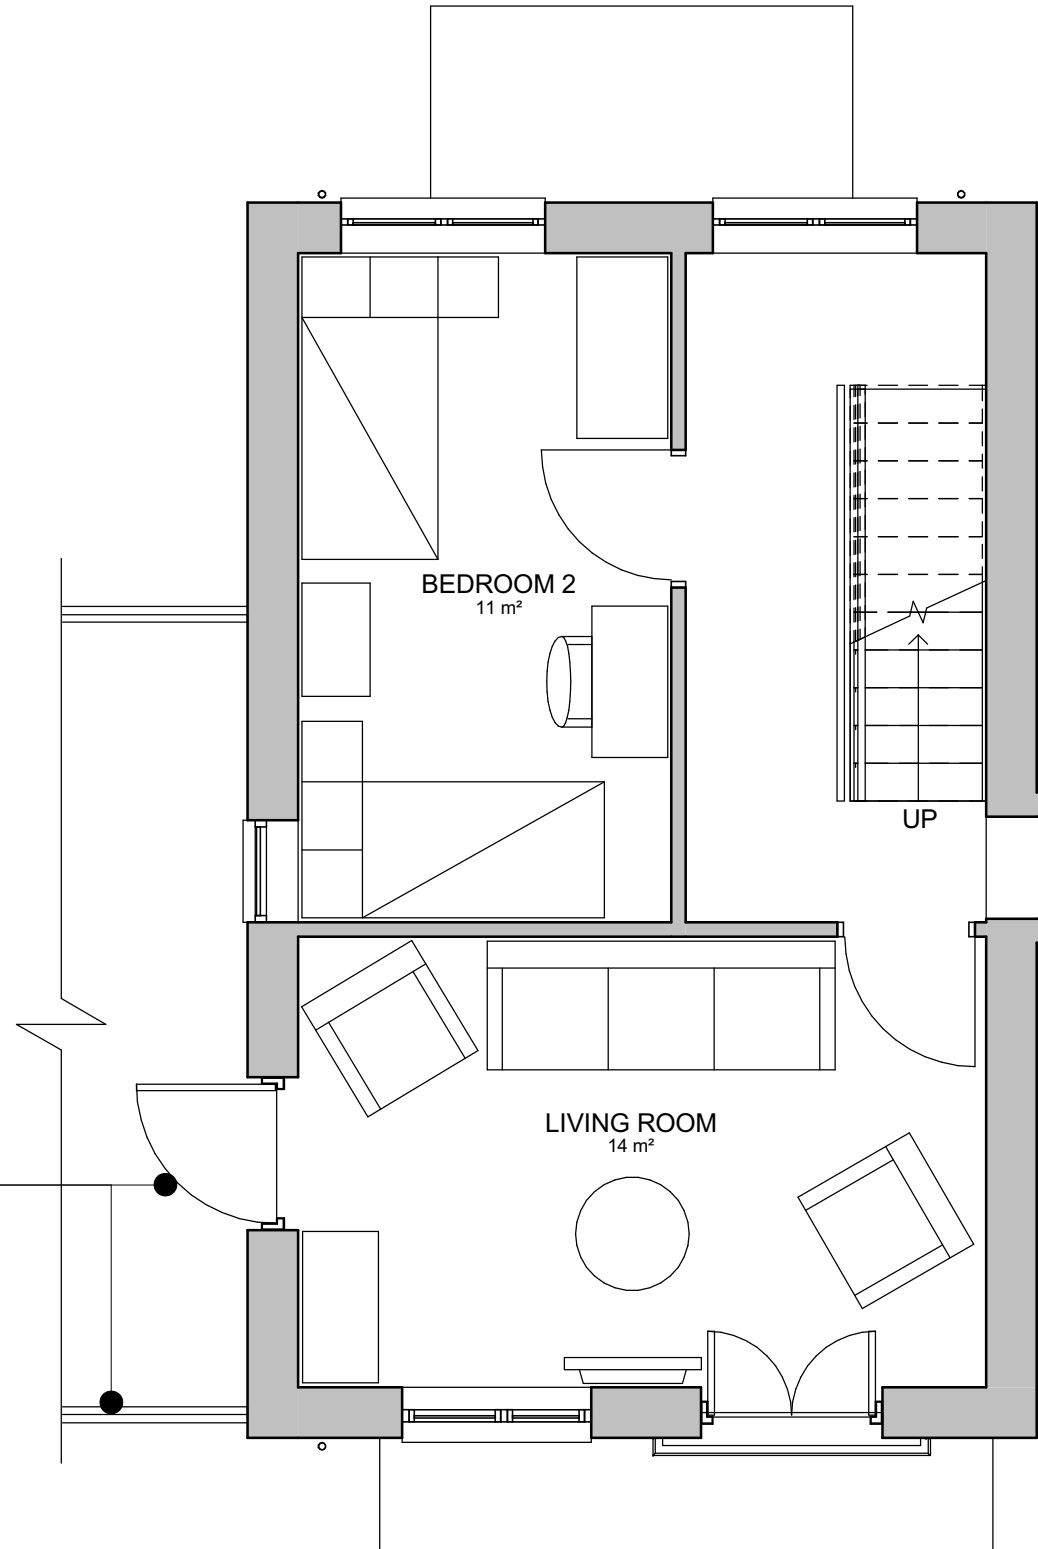


FIRST FLOOR PLAN
1 : 50

projecting bay to
plots;
18, 44 only

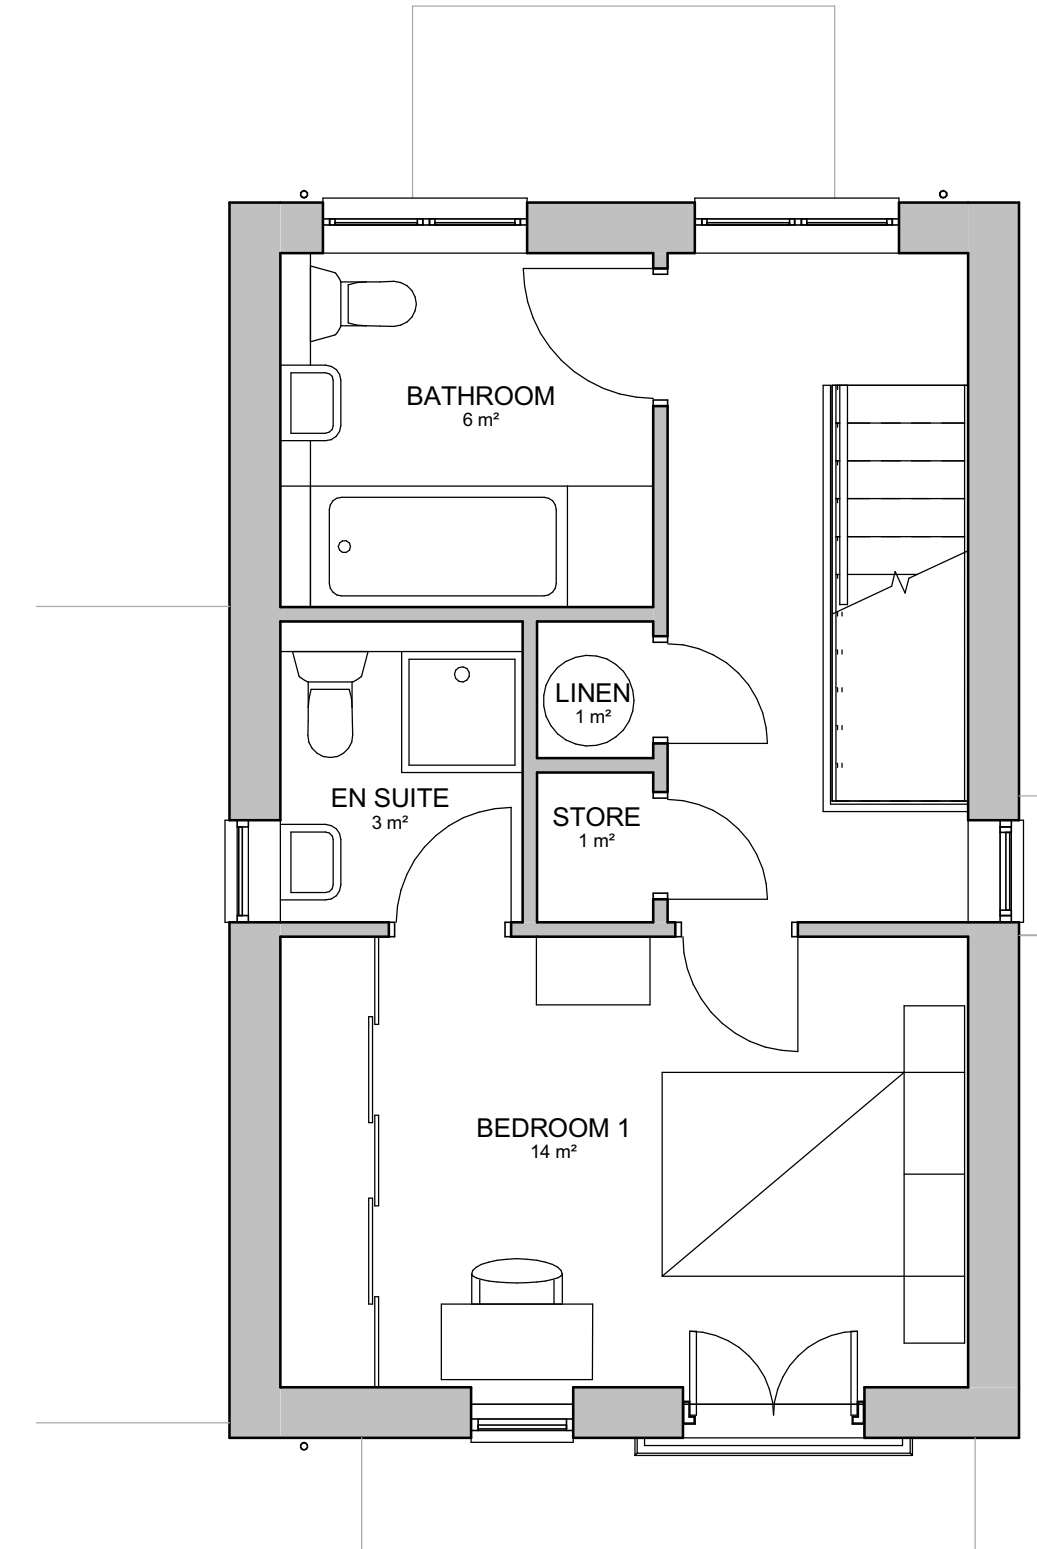

SECOND FLOOR PLAN
1 : 50


Private Units (25no.)			
House No.	Type	Handed	Roof Type
2	Semi-detached	N	B
3	Semi-detached	Y	B
13	Semi-detached	Y	A
14	Terraced	N	A
15	Semi-detached	Y	A
16	Semi-detached	N	A
17	Terraced	Y	A
18	Semi-detached	N	A
27	Detached	Y	B
28	Detached	Y	B
29	Detached	Y	B
30	Detached	Y	B
31	Detached	Y	B
42	Semi-detached	N	B
43	Terraced	Y	B
44	Semi-detached	Y	B
53	Detached	Y	A
54	Detached	Y	A
55	Detached	Y	A
56	Detached	Y	A
57	Detached	Y	A
62	Semi-detached	Y	B
63	Terraced	N	B
64	Terraced	Y	B
65	Semi-detached	N	B

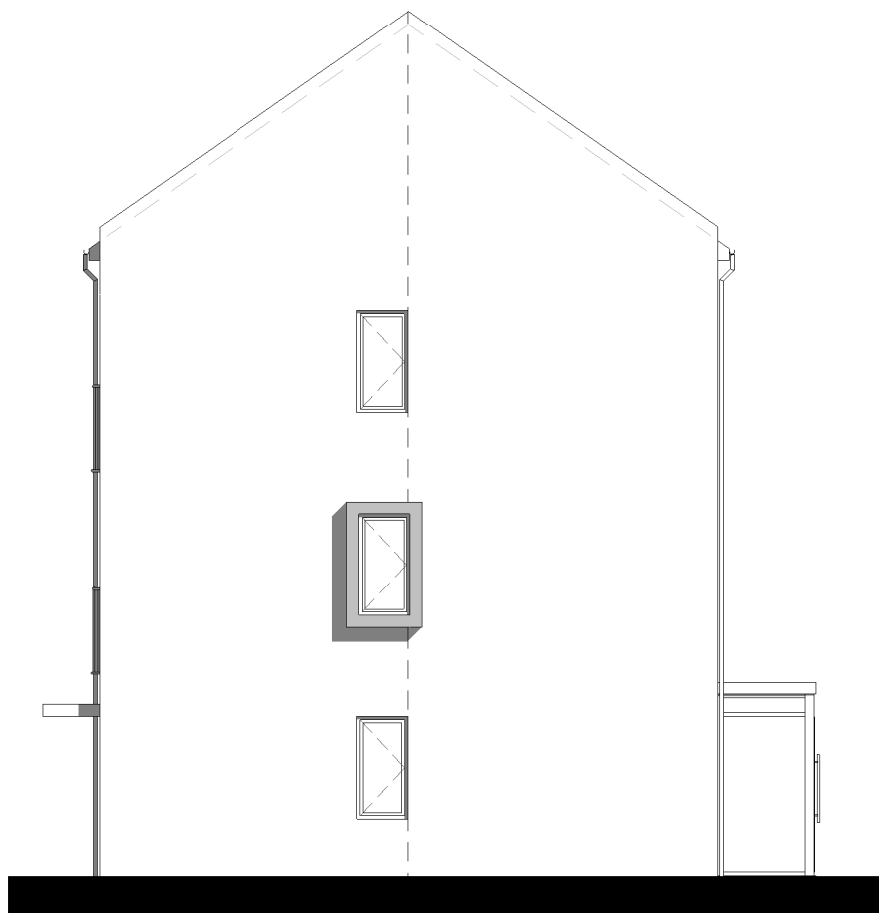

TYPE A - TYP SIDE ELEV
1 : 100




TYPE A - REAR ELEV
1 : 100

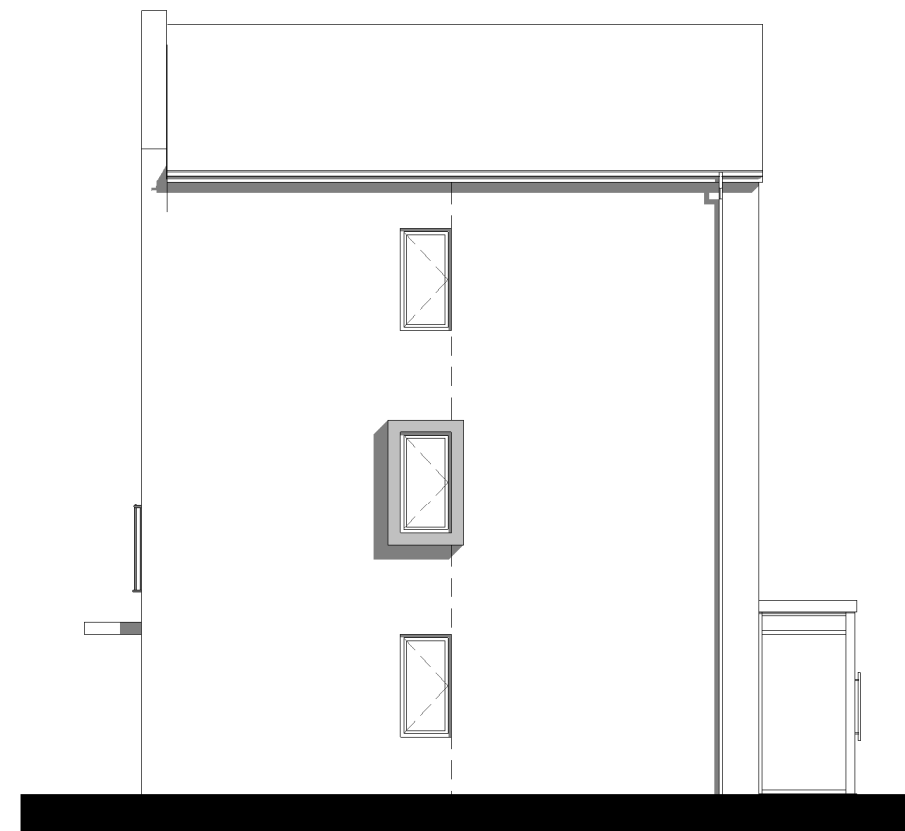

TYPE B - TYP SIDE ELEV
1 : 100




TYPE B - REAR ELEV
1 : 100

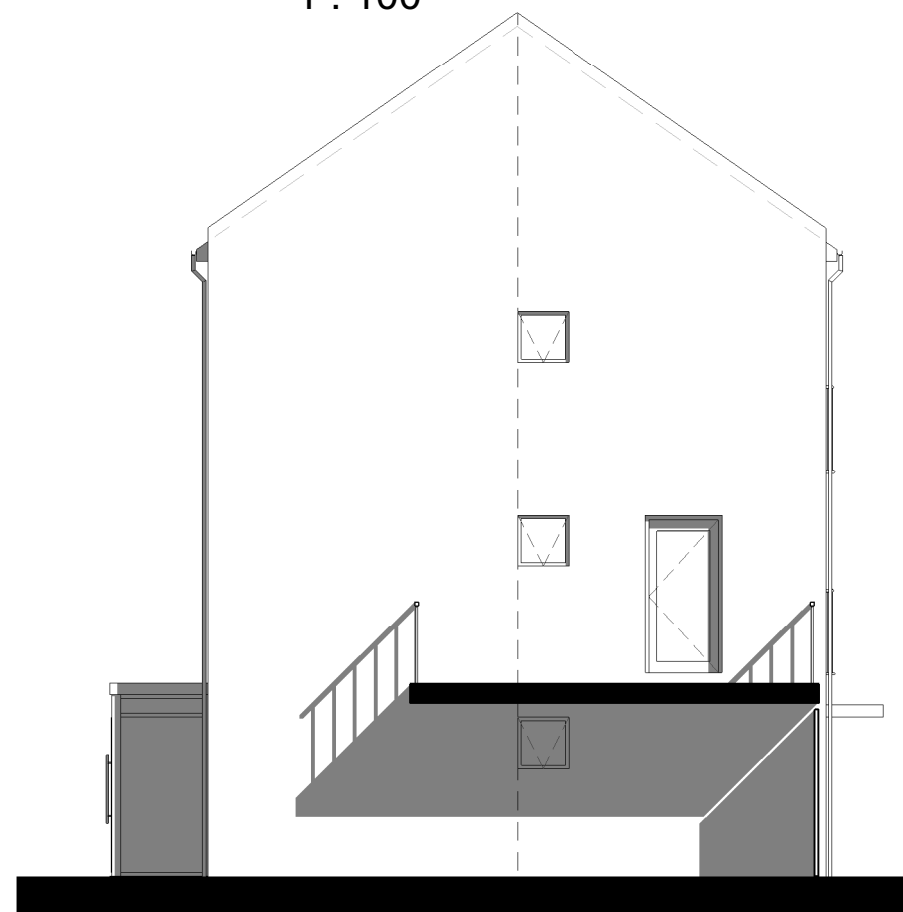

TYPE A - West
1 : 100

NOTE
refer to Street Elevations
for Front Elevations

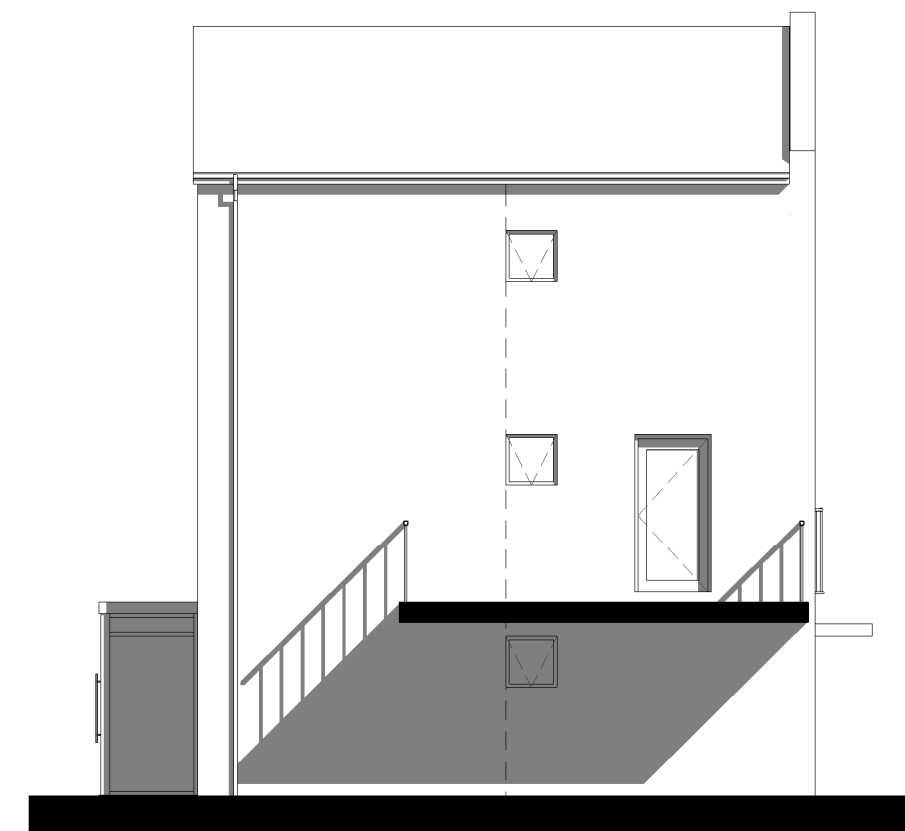

TYPE B -
1 : 100

NOTES

3 bed/ 5 person
Total GIA: 106m² (1141ft²)

REVISION:			
P2	28/11/2016	Amended following Planning Authority comments	AC/PF
P1	20/07/2016	ISSUED FOR PLANNING	MS/DR



CLIENT	STUART & MARCIA LYONS
PROJECT	WINDROOS, LITTLEHAMPTON
TITLE	HOUSE TYPE E (PH33)

NUMBER	13121 P.20.004 - P2
--------	---------------------

DATE	SCALE	STATUS	DRAWN / CHECKED
------	-------	--------	-----------------

SEPT 2015	As indicated@A1	Planning	AC / PF
-----------	-----------------	----------	---------