




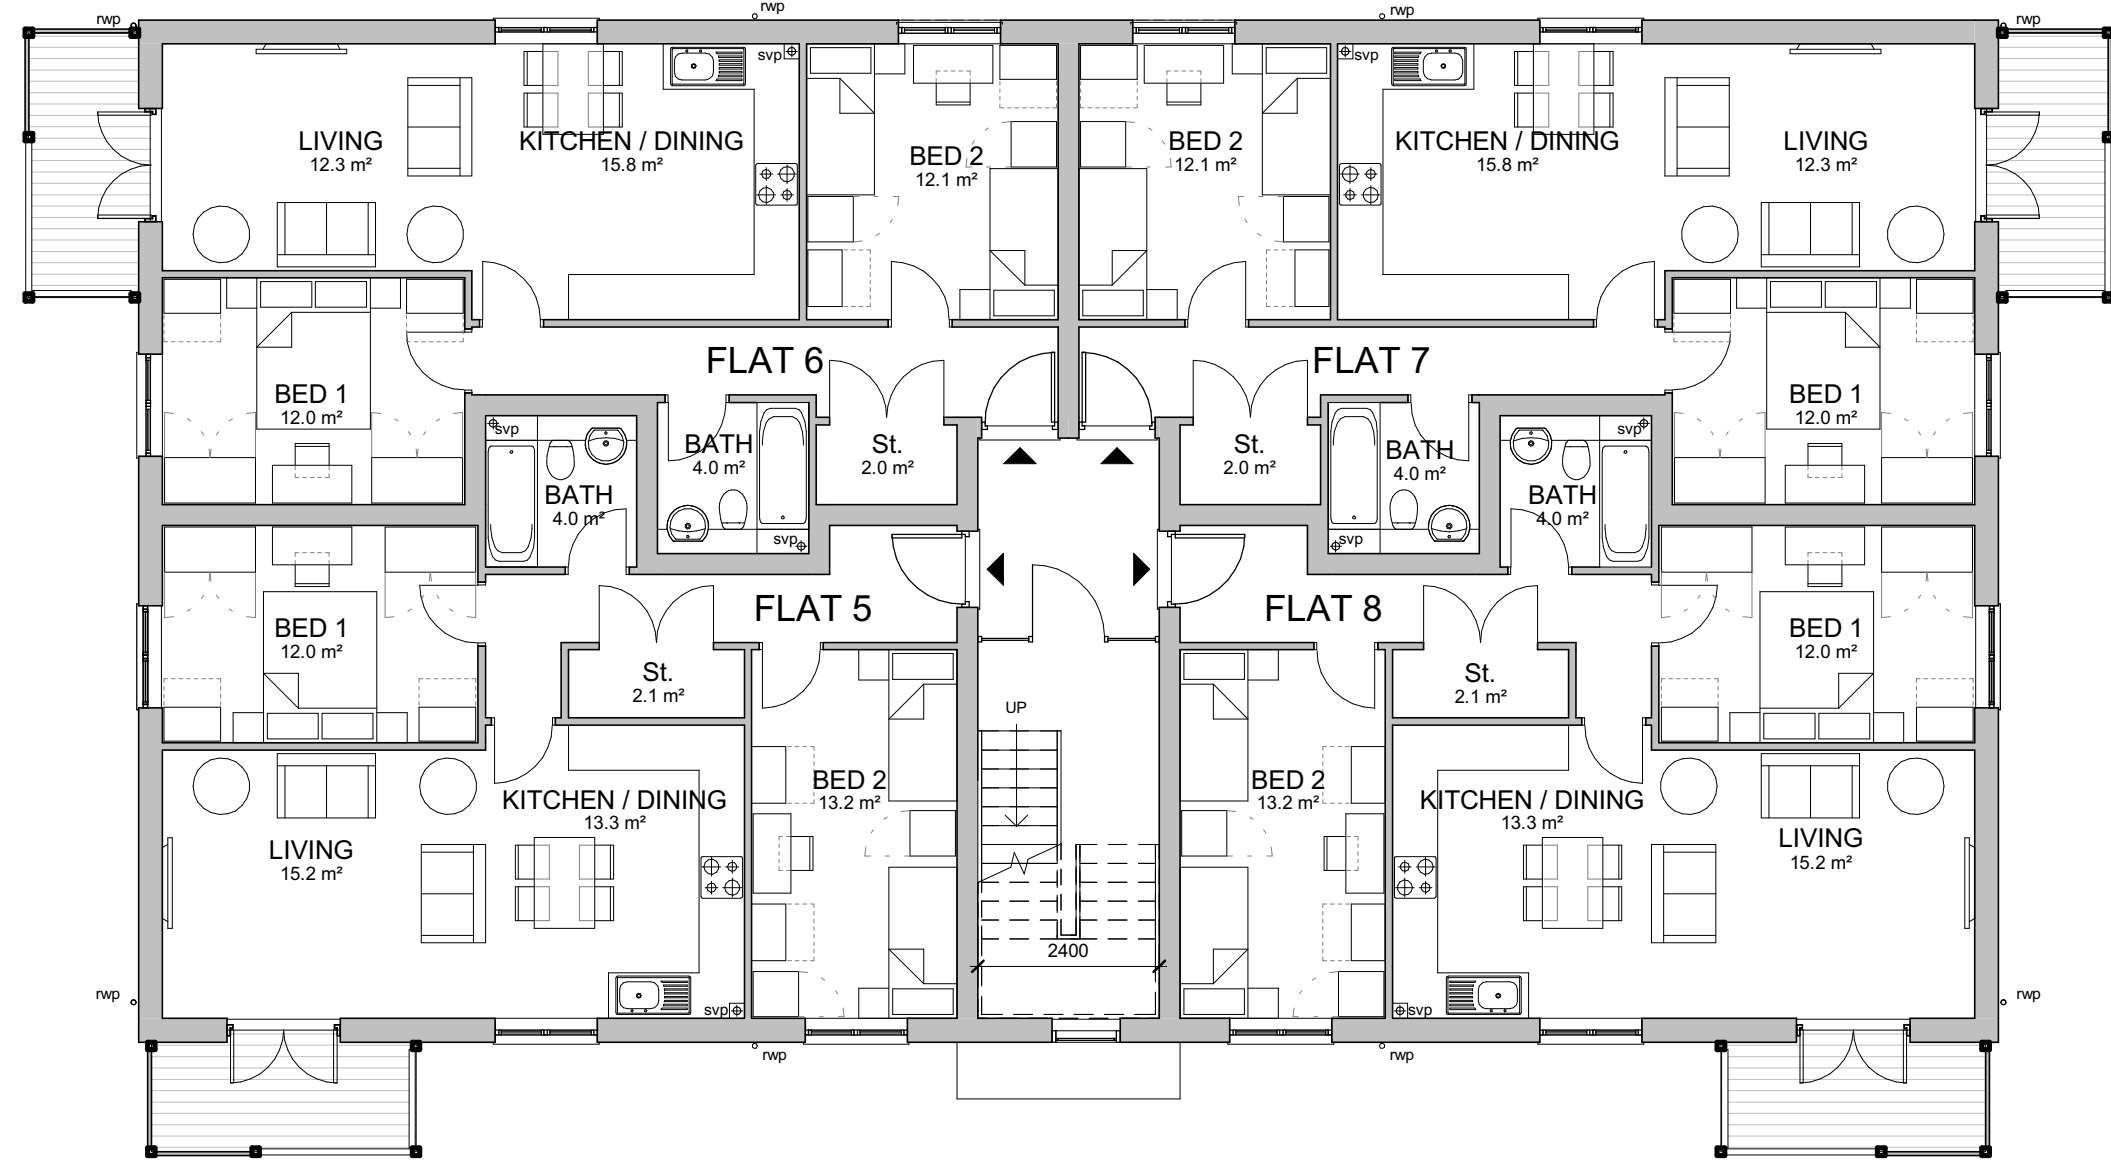

FIRST FLOOR PLAN

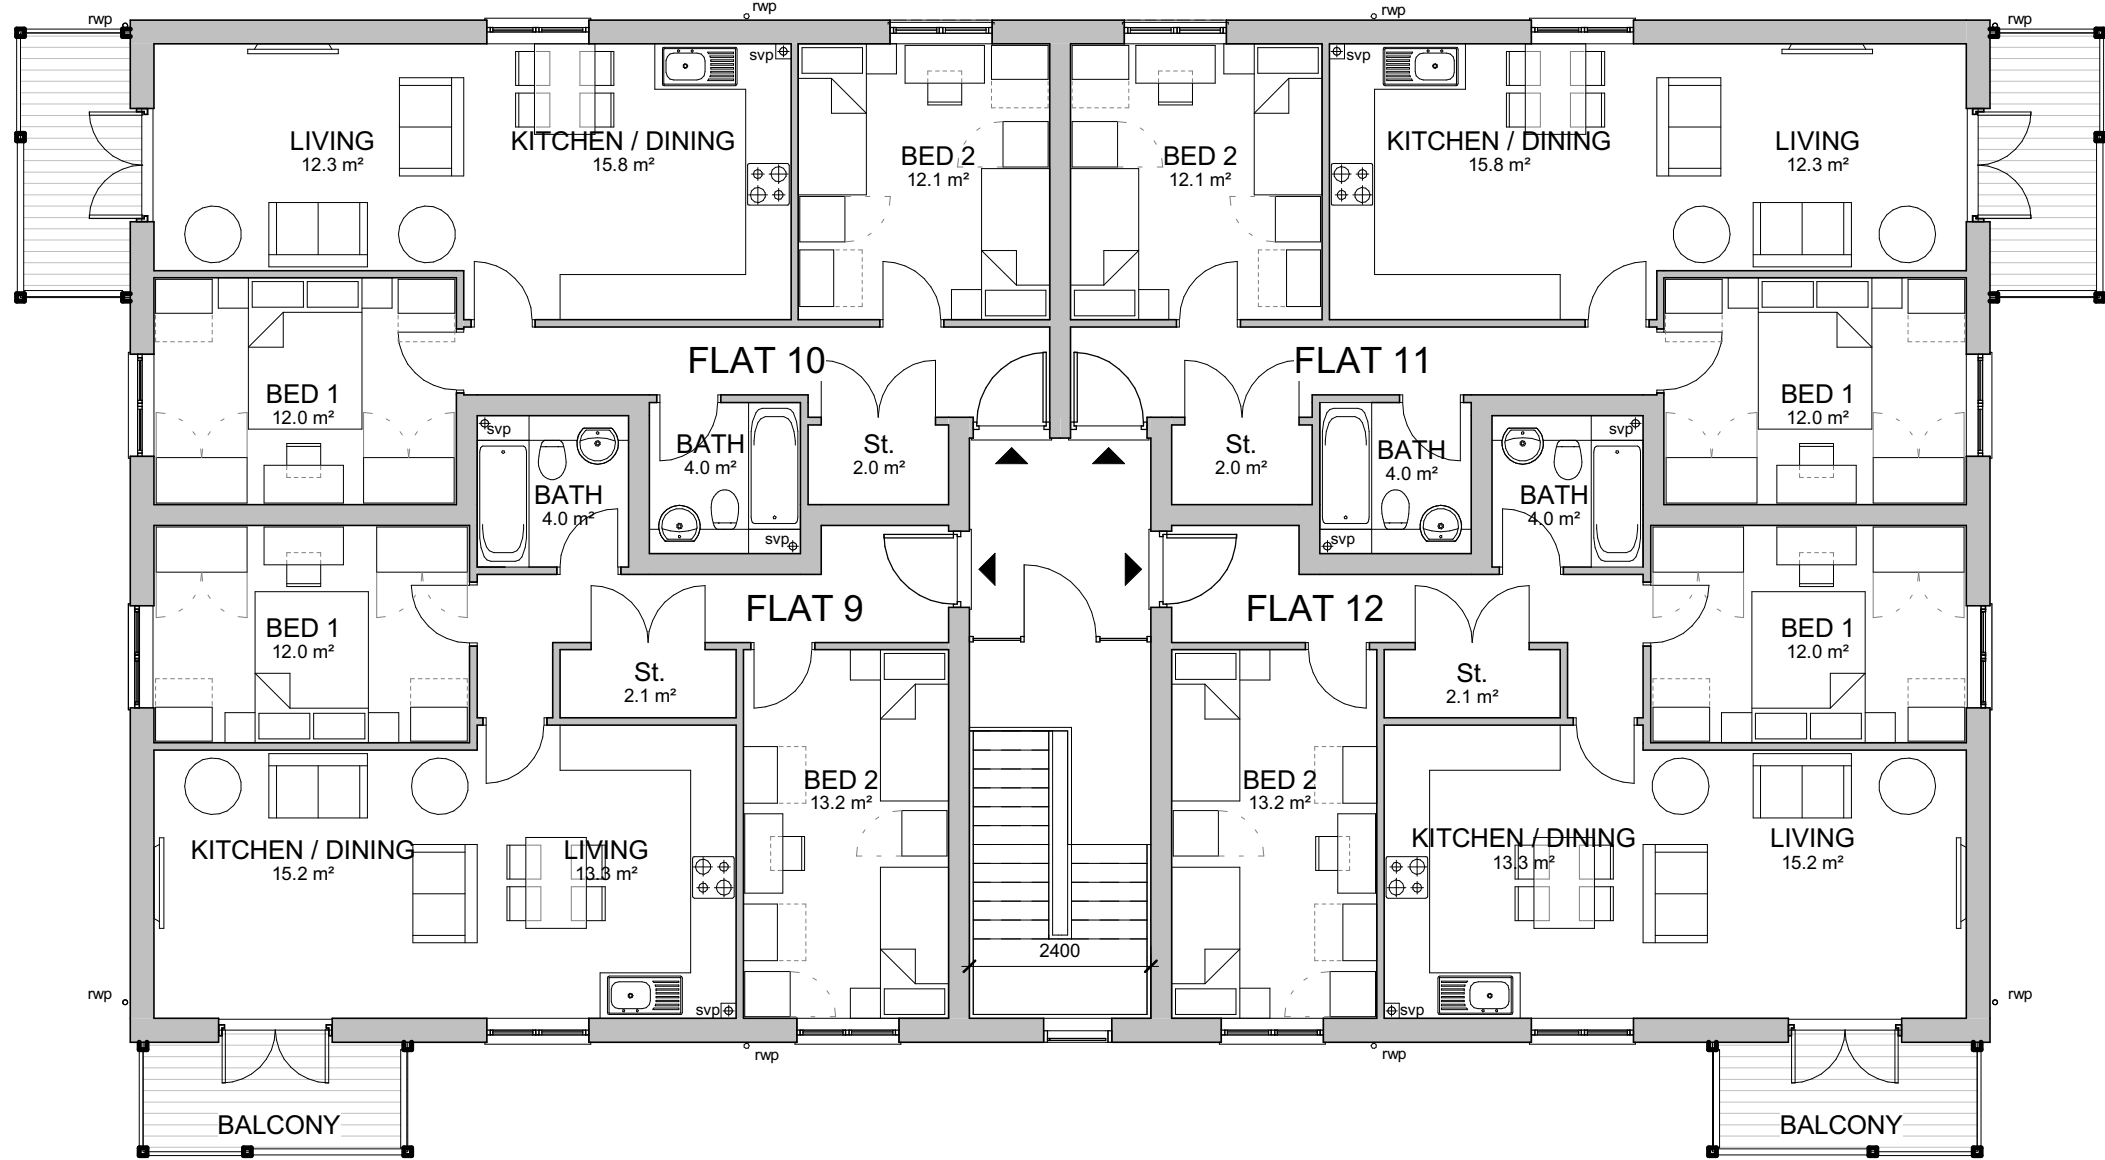

SECOND FLOOR PLAN

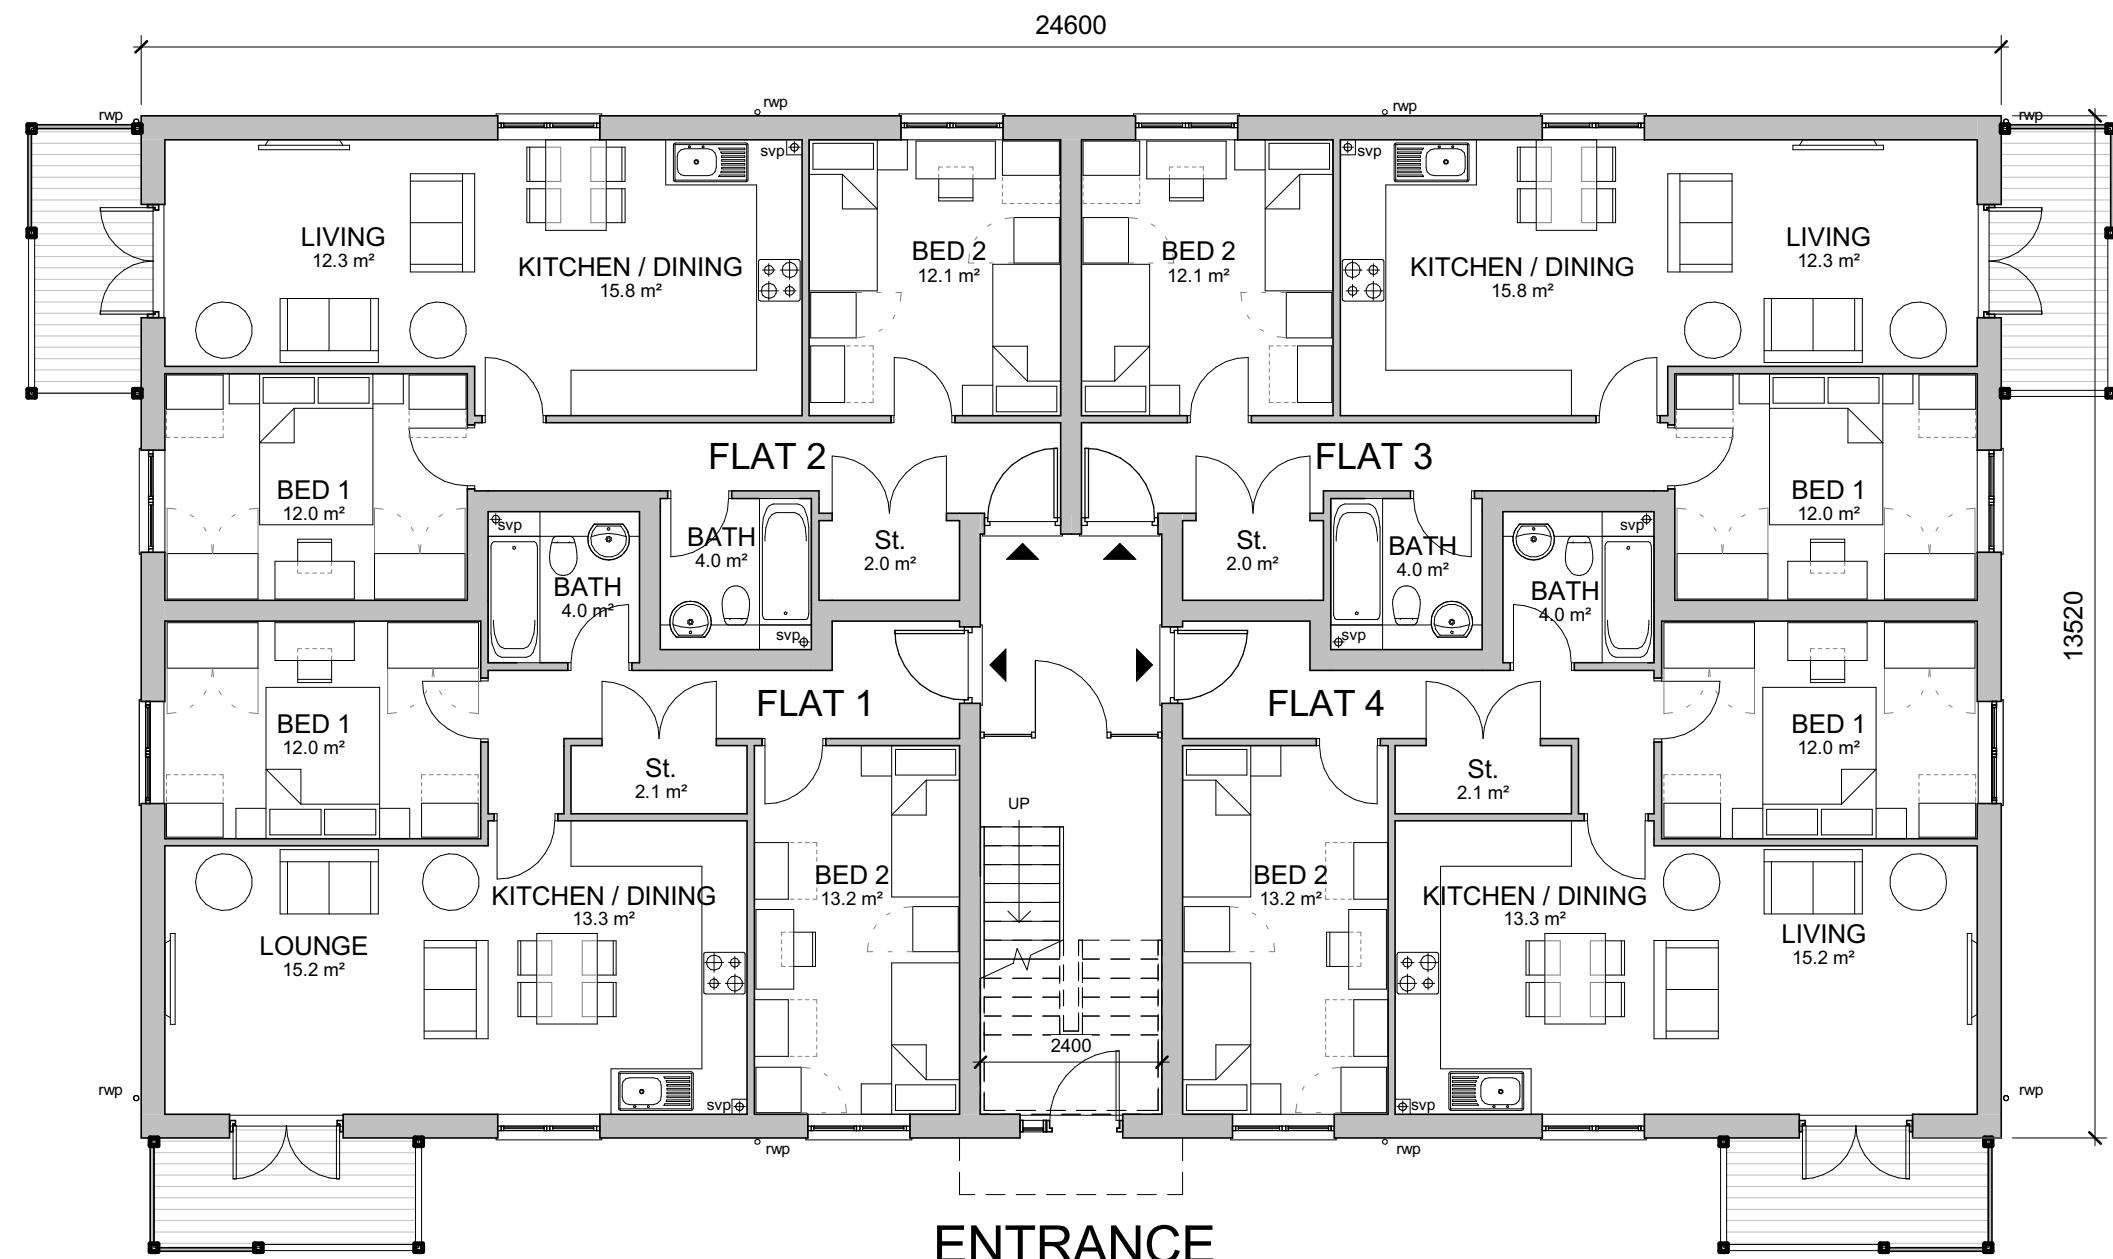


GROUND FLOOR PLAN

12no. 2 bed/ 4 person Flats
GIA (per flat): approx. 70m² (752ft²)



REVISION:				
P2	28/11/2016	Revised design	AC/PF	
P1	20/07/2016	ISSUED FOR PLANNING	MS/DR	

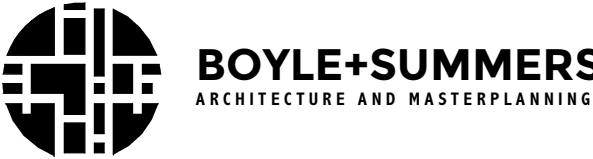

CLIENT	STUART & MARCIA LYONS
PROJECT	WINDROOS, LITTLEHAMPTON
TITLE	2 BEDROOM FLATS - FLOOR PLANS

NUMBER	13121 P.20.006-P2
--------	-------------------

DATE	SCALE	STATUS	DRAWN / CHECKED
------	-------	--------	-----------------

SEPT 2015	1 : 100@A1	PLANNING	AC / PF
-----------	------------	----------	---------