


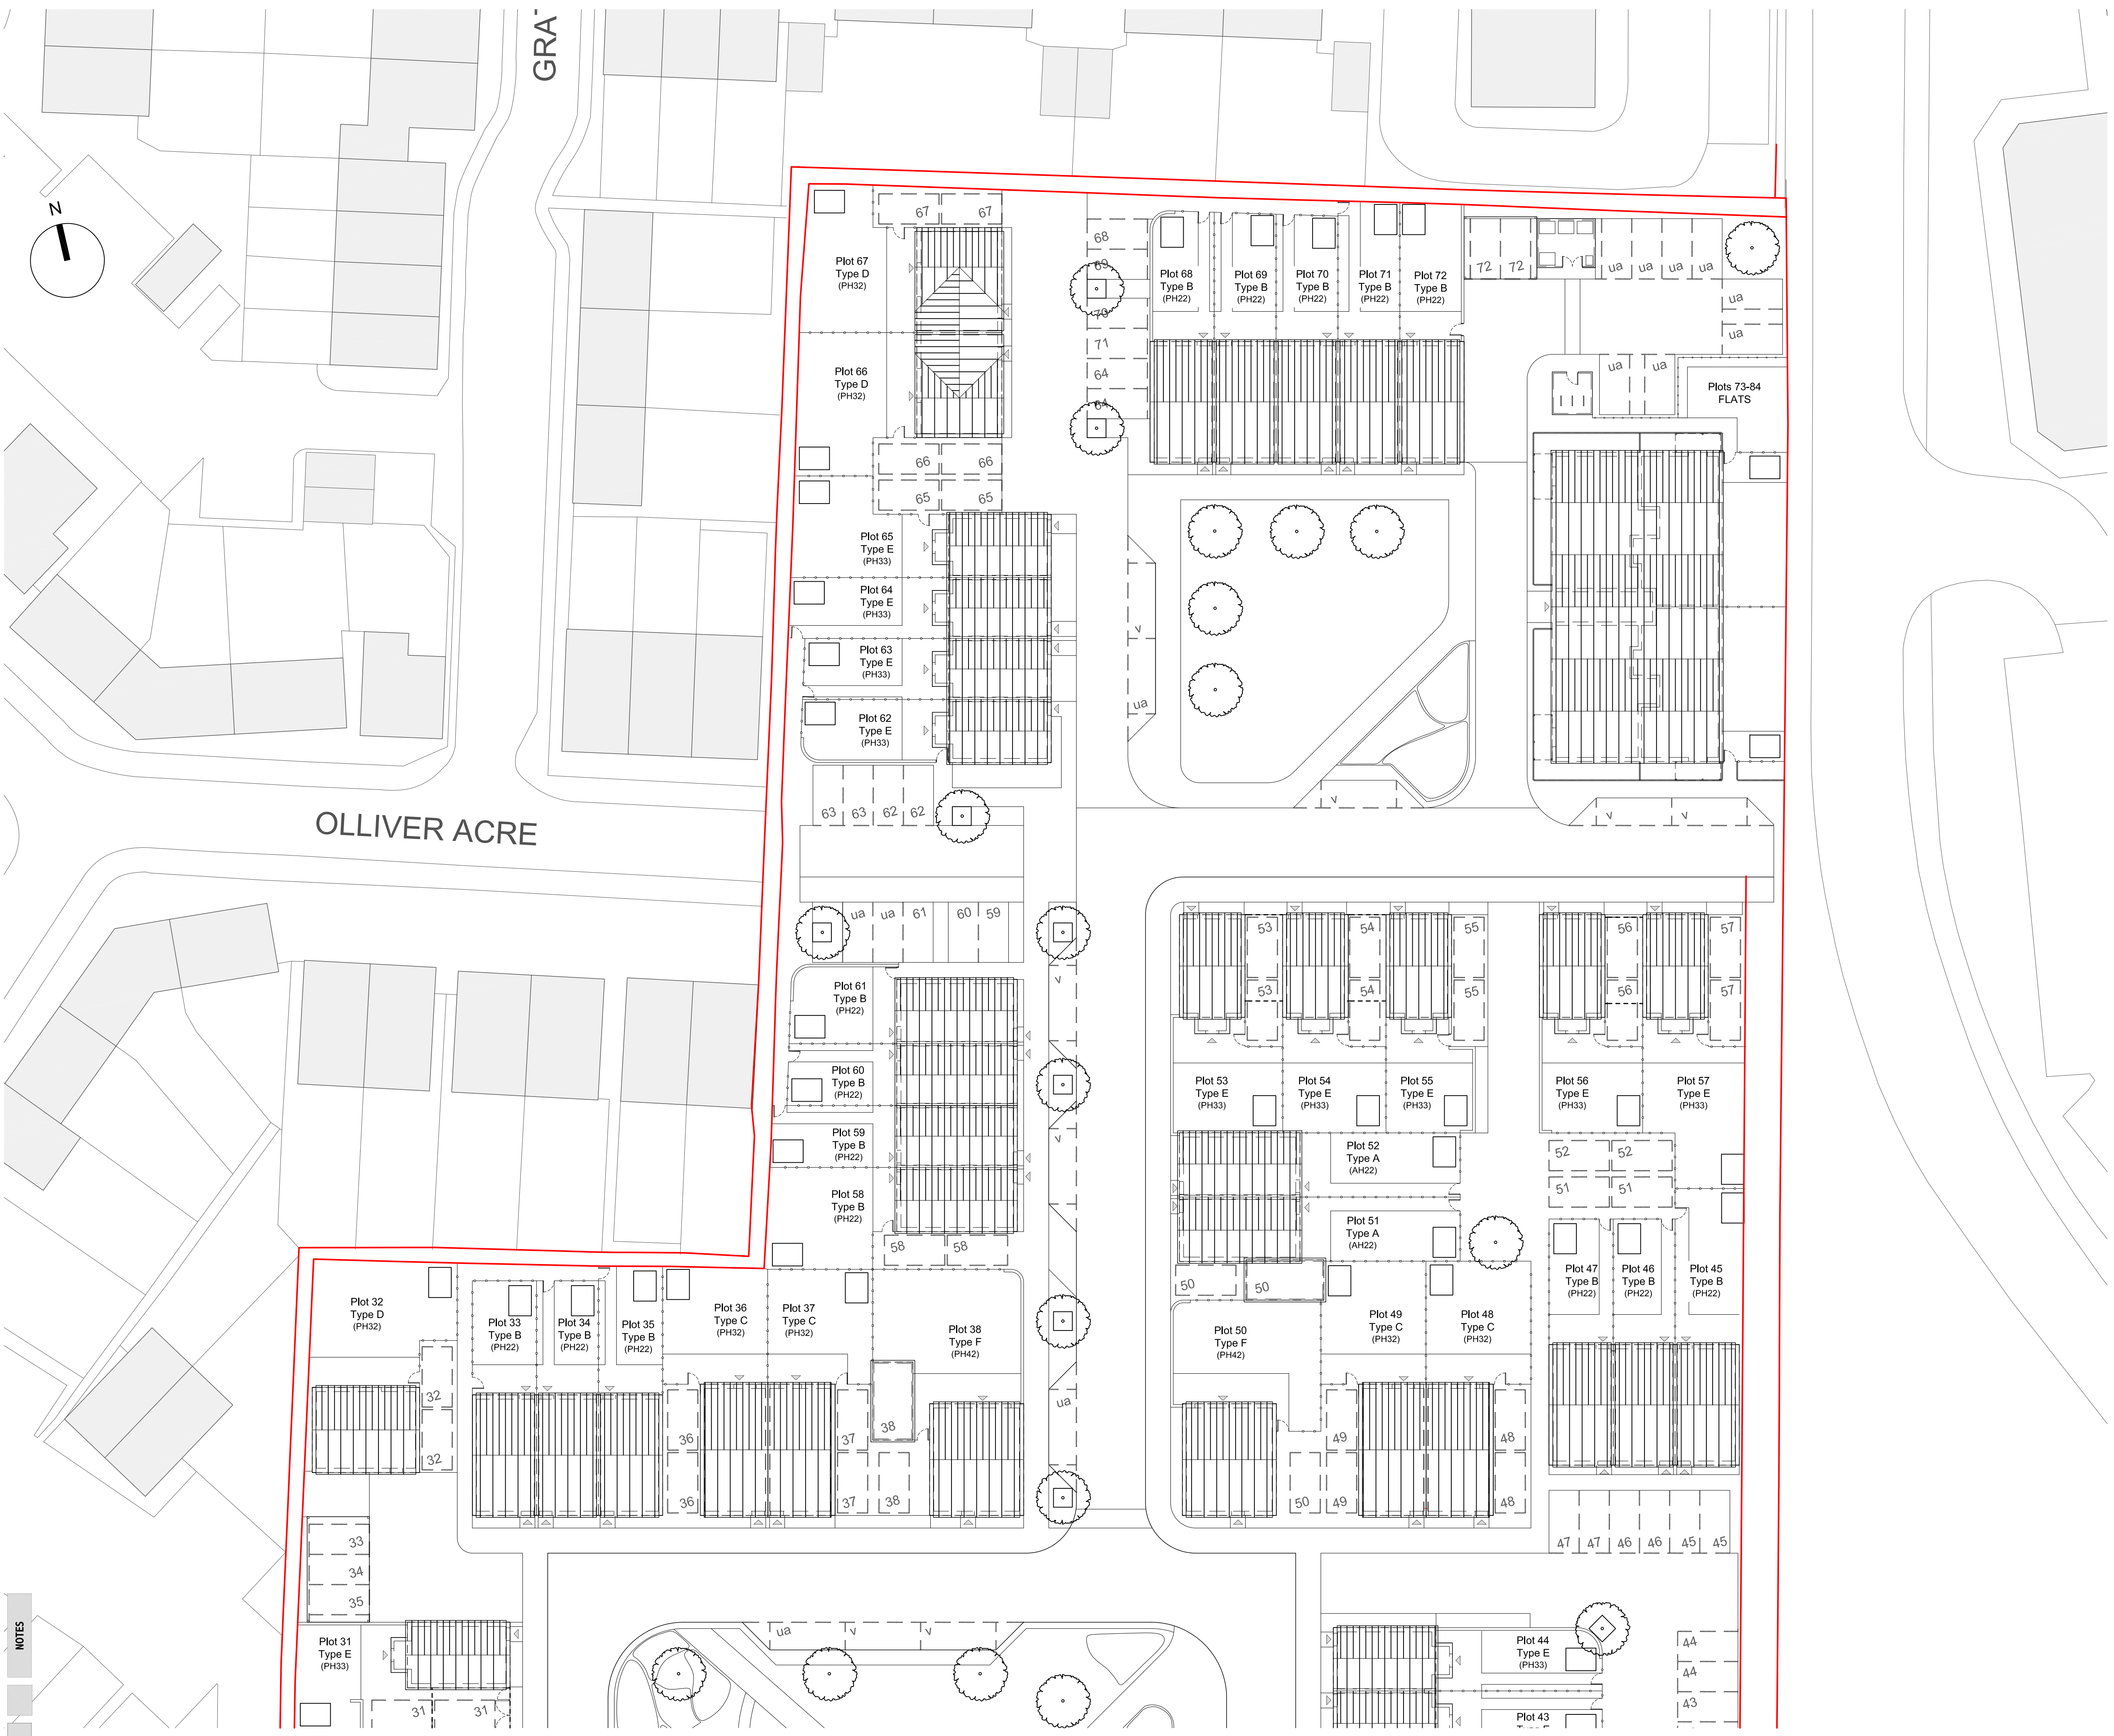

Notes:

To be read in conjunction with building layout drawings, soft and hard landscaping drawings and engineer's drawings

- Key:**
- Timber knee rail
 - 0.9m high close board fence
 - 1.8m high close board fence
 - 1.8m high masonry wall
 - Garden shed / bike store (2.1m x 1.5m) to affordable units
 - Building access
 - Allocated parking space (number refers to plot)
 - Un-allocated parking space
 - Visitor parking space
 - Plot 14 Type E (PH33)
 - Plot reference - type refers to house type. See building layout drawing and street scenes for handing of units
 - Extent of first floor terraces

REVISION

P2 28/11/2016	AMENDED FOLLOWING PLANNING AUTHORITY COMMENTS	DR / RS
P1 20/07/2016	ISSUED FOR PLANNING	MS / DR

BOYLE+SUMMERS
ARCHITECTURE AND MASTERPLANNING

CLIENT	STUART & MARCIA LYONS
PROJECT	WINDROOS, LITTLEHAMPTON
TITLE	PROPOSED SITE PLAN - SHEET 2 OF 2

NUMBER	13121 - P.10.005 - P2
---------------	-----------------------

DATE	SCALE	STATUS	DRAWN / CHECKED
JULY 2016	1:250 @ A1	PLANNING	DR / RS

W: www.boyleandsummers.co.uk T: 023 8063 1432 © copyright Boyle+Summers Ltd.

NOTES