



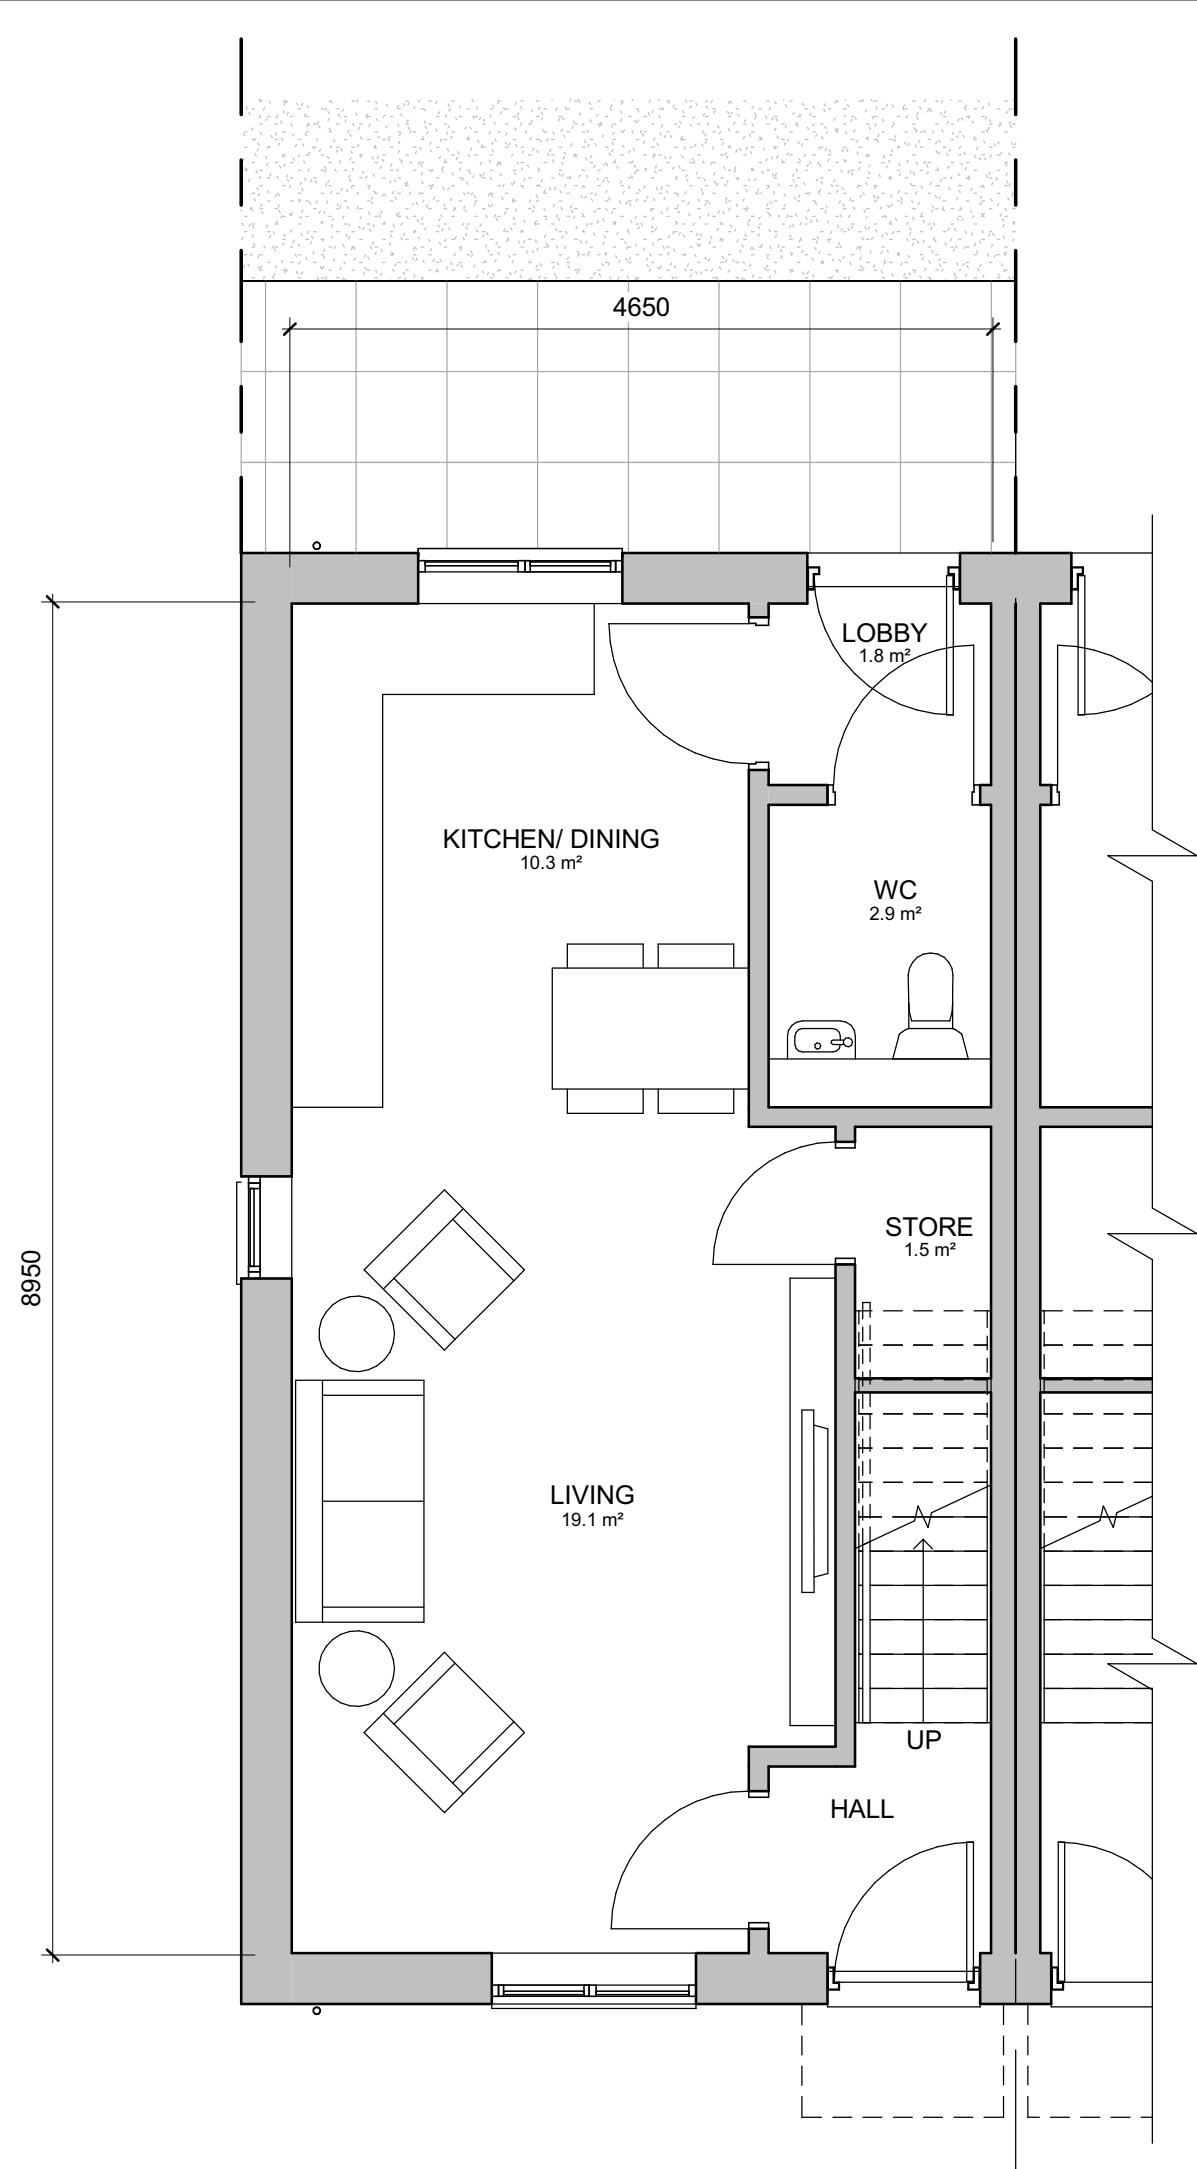


GROUND FLOOR PLAN
1 : 50

 

projecting bay to
plots;
8, 45, 51, 61, 68 &
72 only


projecting bay to
plots;
5, 61 & 71 only

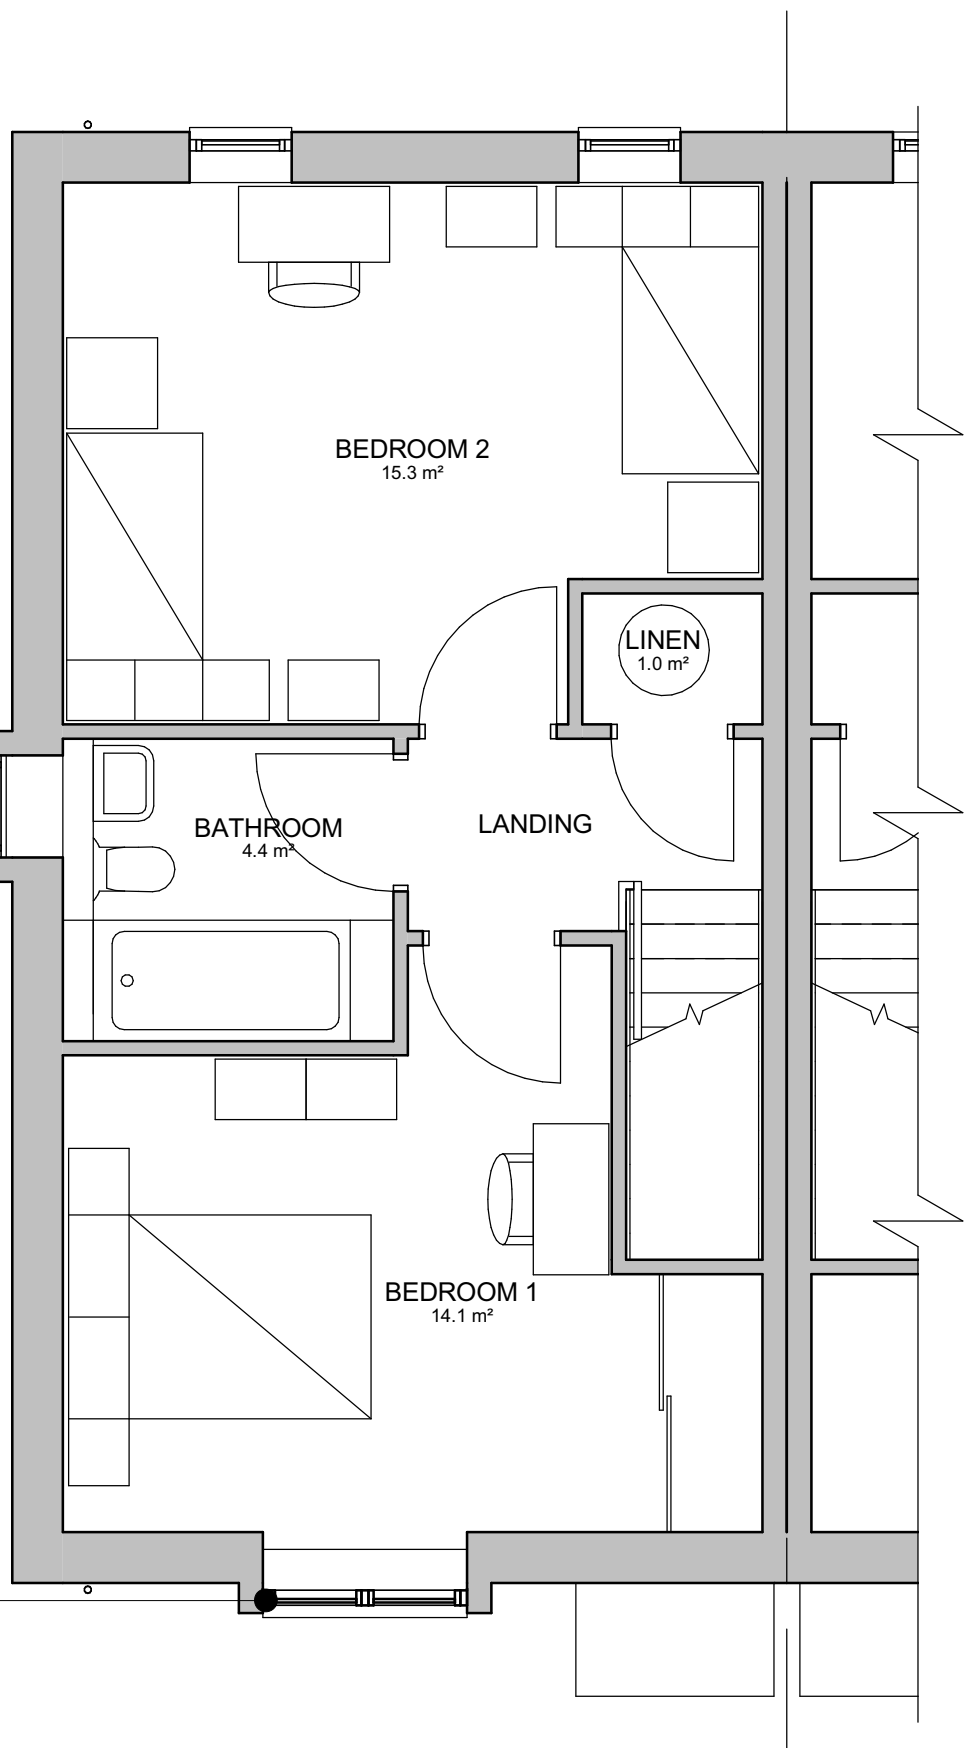

FIRST FLOOR PLAN
1 : 50

Affordable Units (2no.)			
House No.	Type	Handed	Roof Type
51	Semi-detached	Y	B
52	Semi-detached	N	B


Private Units (20no.)			
House No.	Type	Handed	Roof Type
4	Semi-detached	Y	B
5	Terraced	Y	B
6	Terraced	N	B
7	Terraced	Y	B
8	Semi-detached	N	B
33	Semi-detached	N	A
34	Terraced	Y	A
35	Semi-detached	N	A
45	Semi-detached	Y	A
46	Terraced	N	A
47	Semi-detached	N	A
58	Semi-detached	N	B
59	Terraced	Y	B
60	Terraced	N	B
61	Semi-detached	Y	B
68	Semi-detached	N	B
69	Terraced	Y	A
70	Terraced	N	A
71	Terraced	Y	A
72	Semi-detached	Y	A

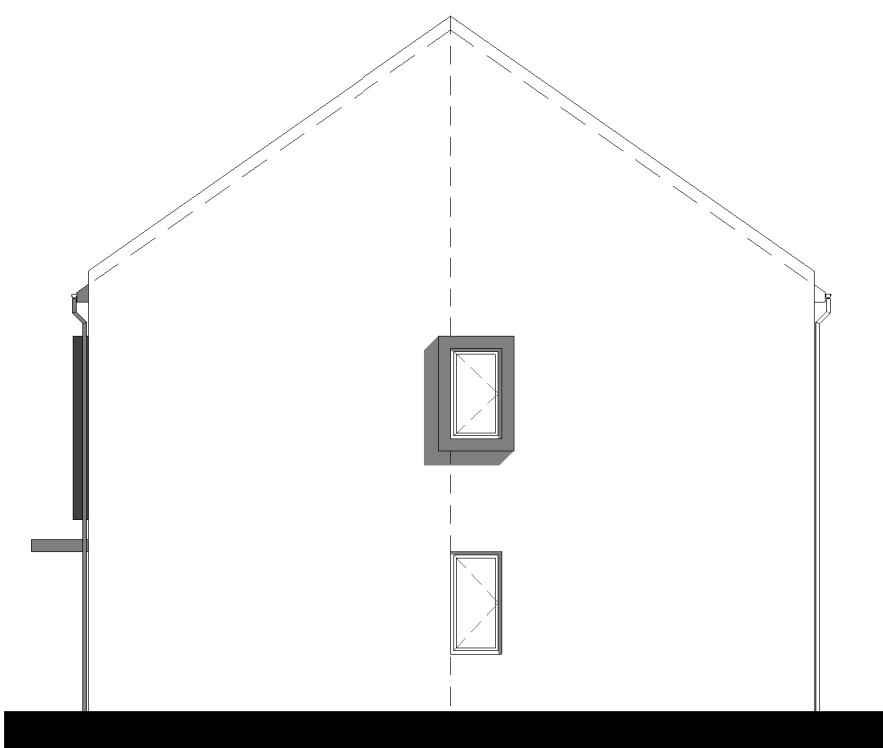

ROOF TYPE A - TYP SIDE ELEV
1 : 100



ROOF TYPE A - REAR ELEV
1 : 100

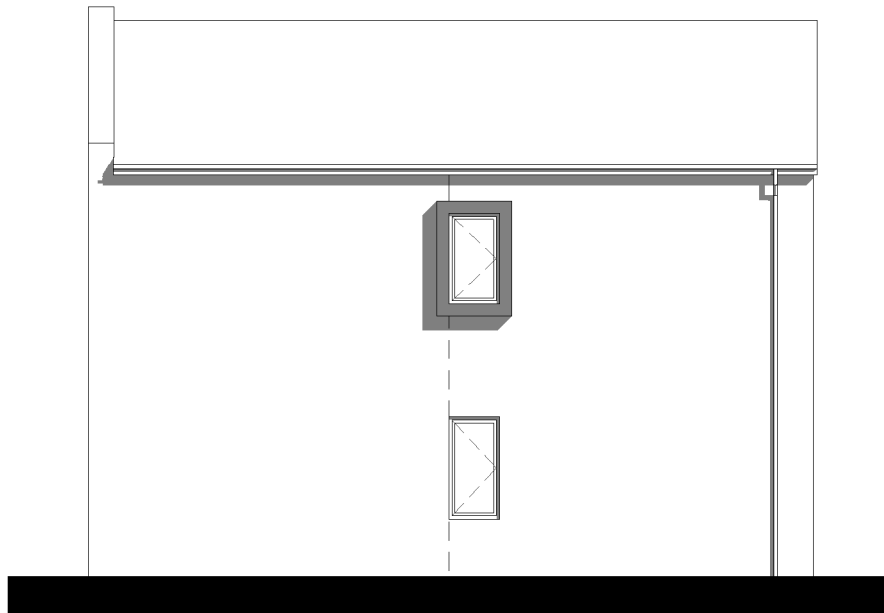

ROOF TYPE B - TYP SIDE ELEV
1 : 100



ROOF TYPE B - REAR ELEV
1 : 100




NOTE
refer to Street Elevations
for Front Elevations

NOTES

2 bed/ 4 person (Affordable &
Private)

Total GIA: 83m² (896ft²)

REVISION:			
P2	28/11/2016	Amended following Planning Authority comments	AC/PF
P1	20/07/2016	ISSUED FOR PLANNING	MS/DR

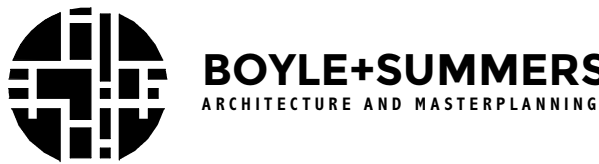

CLIENT	Stuart & Marcia Lyons
PROJECT	Windroos, Littlehampton
TITLE	House Type A (AH22) & HOUSE TYPE B (PH22)

NUMBER	13121 P.20.001 - P2
--------	---------------------

DATE	SCALE	STATUS	DRAWN / CHECKED
------	-------	--------	-----------------

OCT 2015 As indicated@A1 Planning AC / PF

W: www.boyleandsummers.co.uk T: 023 8063 1432 © copyright Boyle+Summers Ltd.