

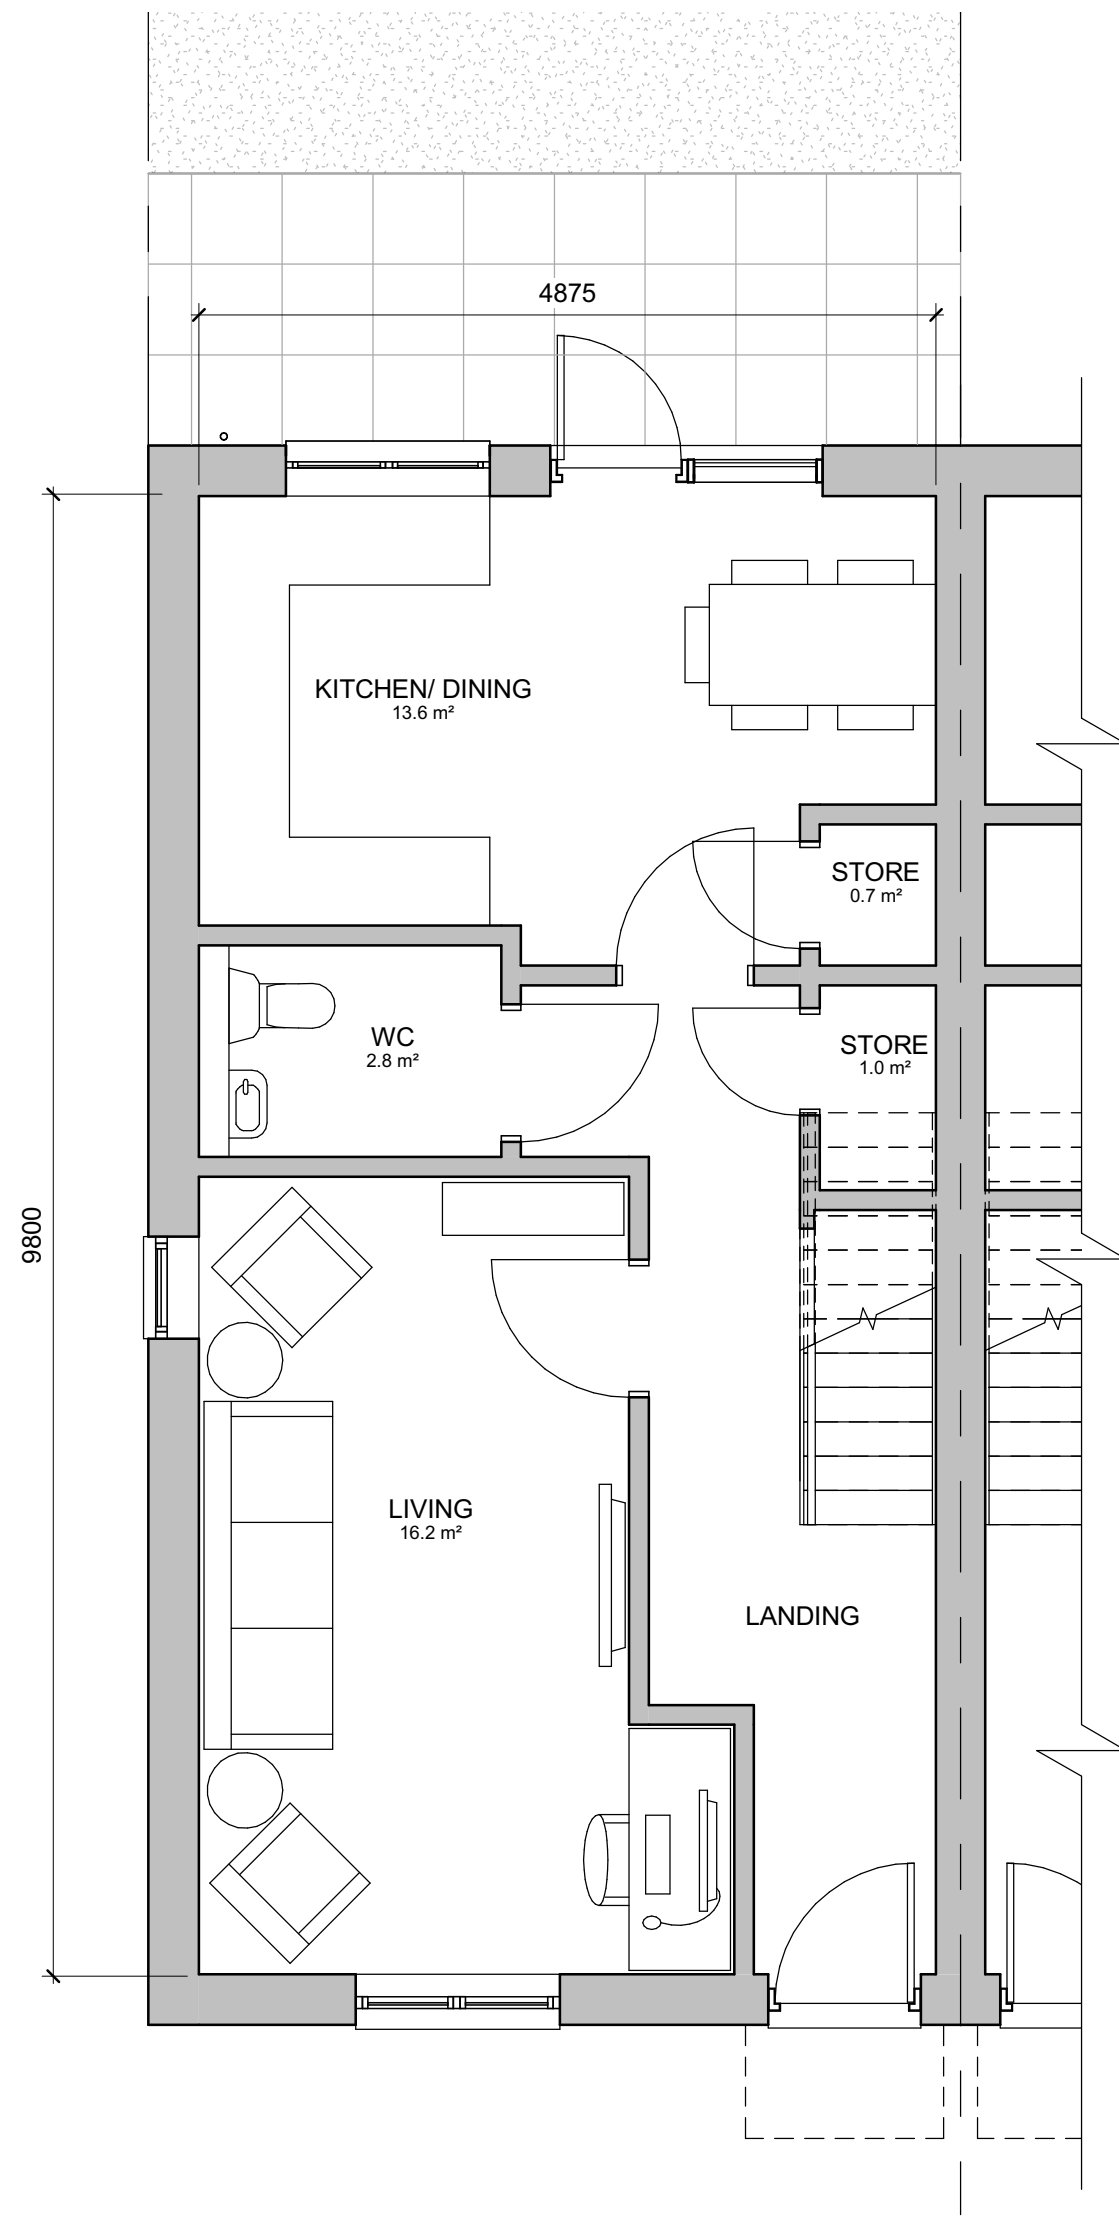


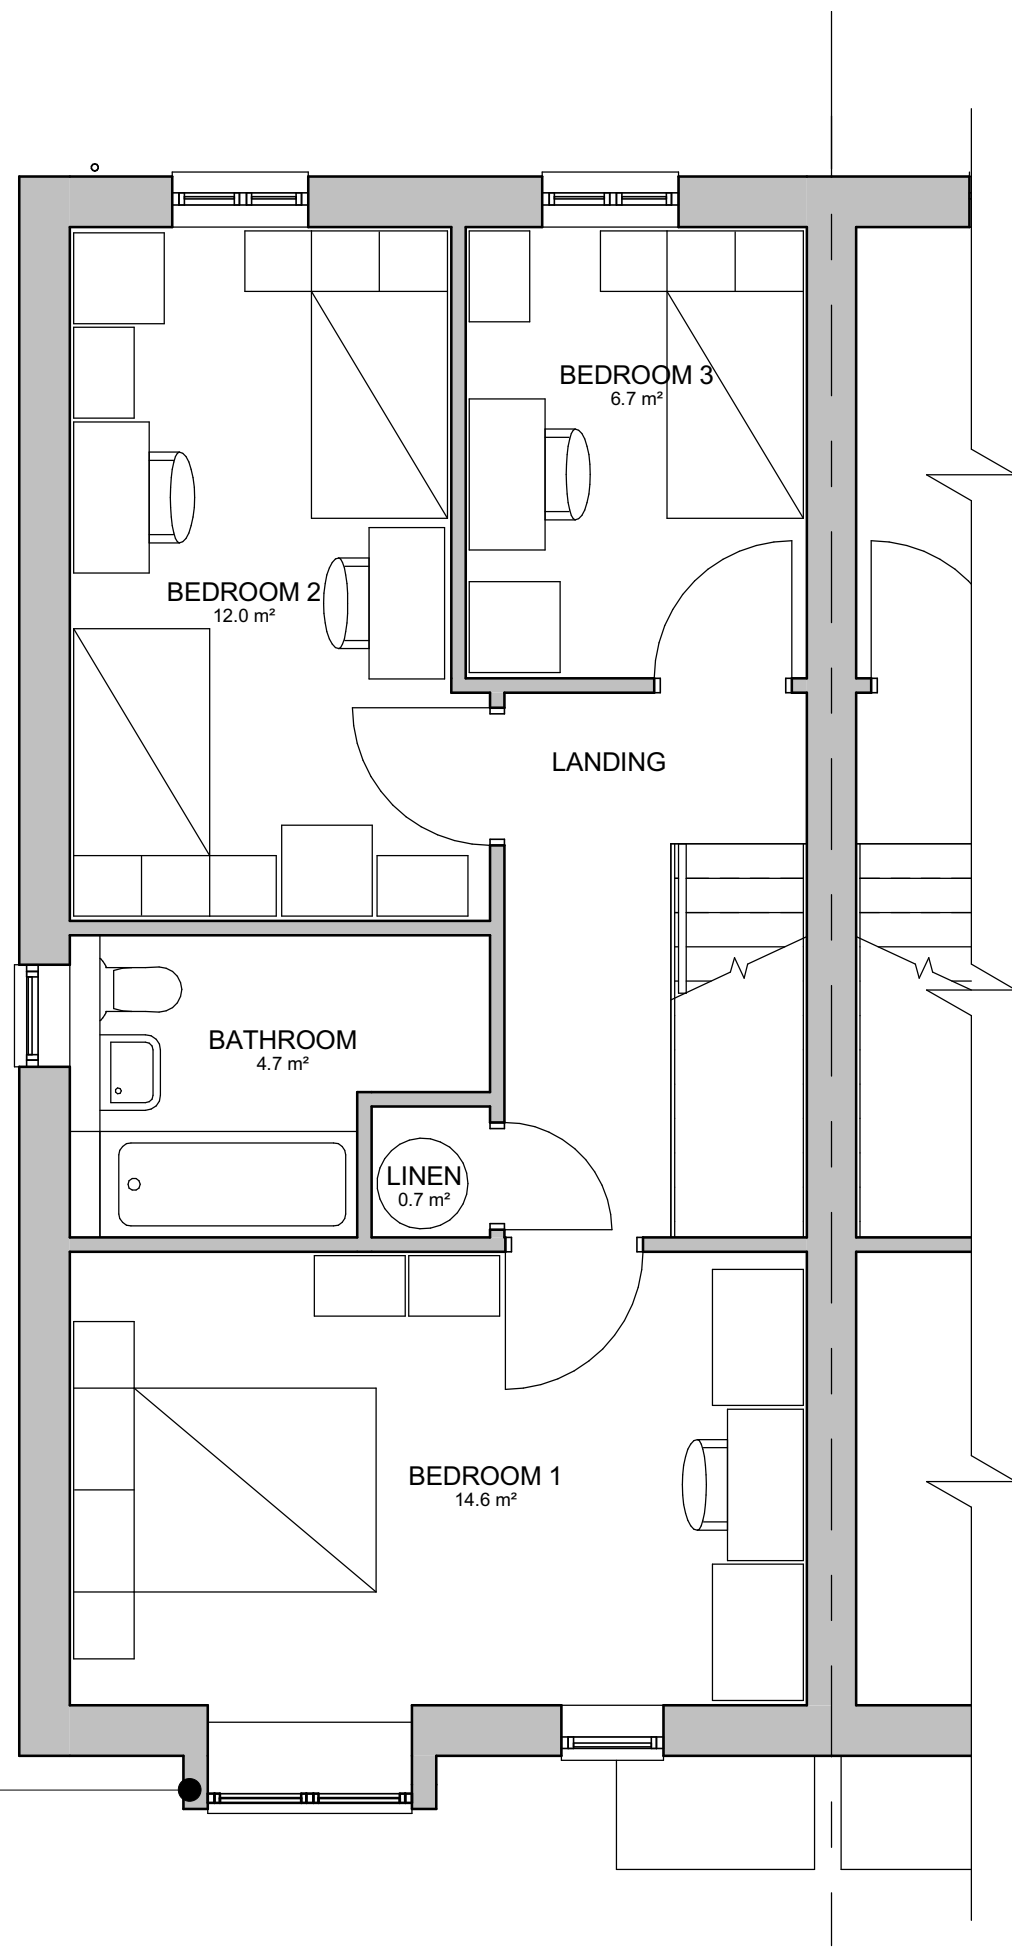


GROUND FLOOR PLAN
1 : 50

 

FIRST FLOOR PLAN
1 : 50


Private Units (11no.)			
House No.	Type	Handed	Roof Type
10	Semi-detached	N	B
11	Semi-detached	Y	B
20	Semi-detached	N	A
21	Semi-detached	Y	A
23	Semi-detached	N	B
24	Semi-detached	Y	B
25	Detached	Y	B
36	Semi-detached	N	A
37	Semi-detached	Y	A
48	Semi-detached	N	A
49	Semi-detached	N	A

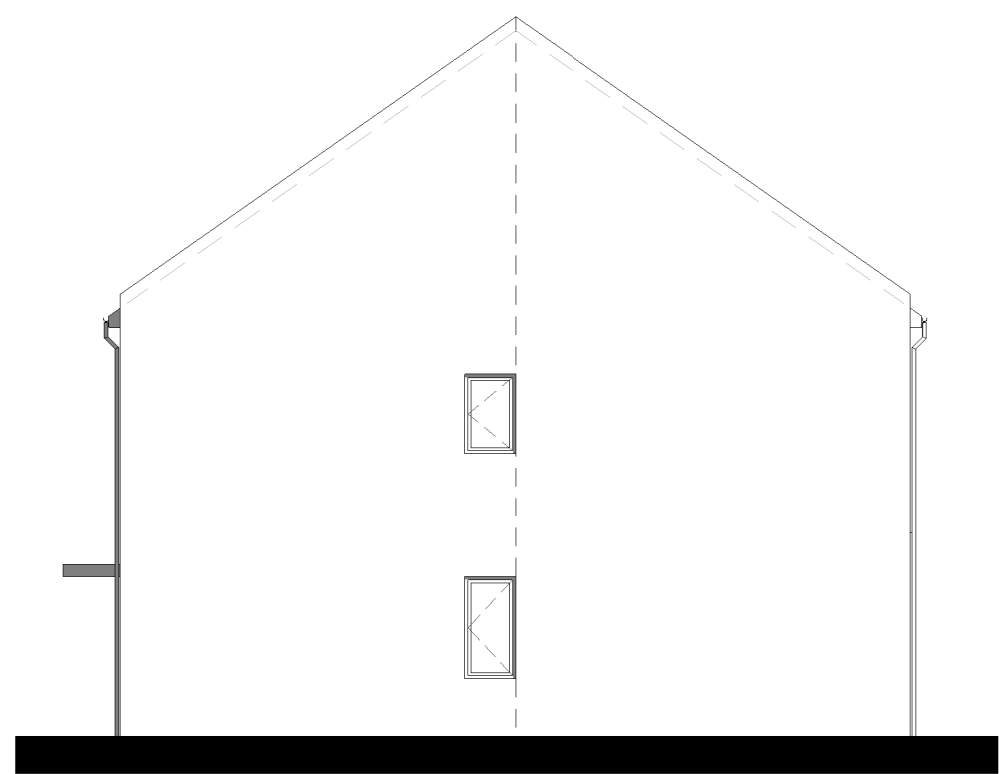

ROOF TYPE A - TYP SIDE ELEV
1 : 100



ROOF TYPE A - REAR ELEV
1 : 100

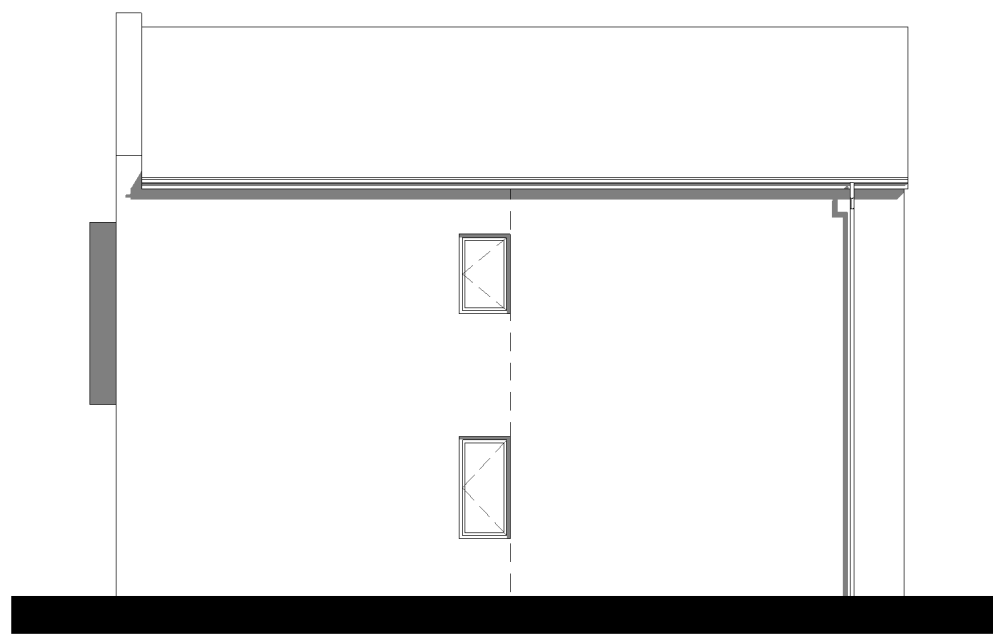

ROOF TYPE B - TYP SIDE ELEV
1 : 100



ROOF TYPE B - REAR ELEV
1 : 100


NOTES

3 bed/ 5 person
Total GIA: 96m² (1028ft²)



NOTE
refer to Street Elevations
for Front Elevations

REVISION:			
P2	28/11/2016	Amended following Planning Authority comments	AC/PF
P1	20/07/2016	ISSUED FOR PLANNING	MS/DR

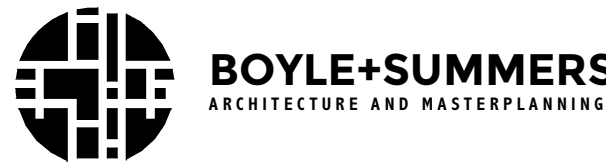

CLIENT	STUART & MARCIA LYONS
PROJECT	WINDROOS, LITTLEHAMPTON
TITLE	HOUSE TYPE C (PH32)

NUMBER	13121 P.20.002 - P2
--------	---------------------

DATE	SCALE	STATUS	DRAWN / CHECKED
------	-------	--------	-----------------

OCT 2015	As indicated@A1	Planning	AC /PF
----------	-----------------	----------	--------