


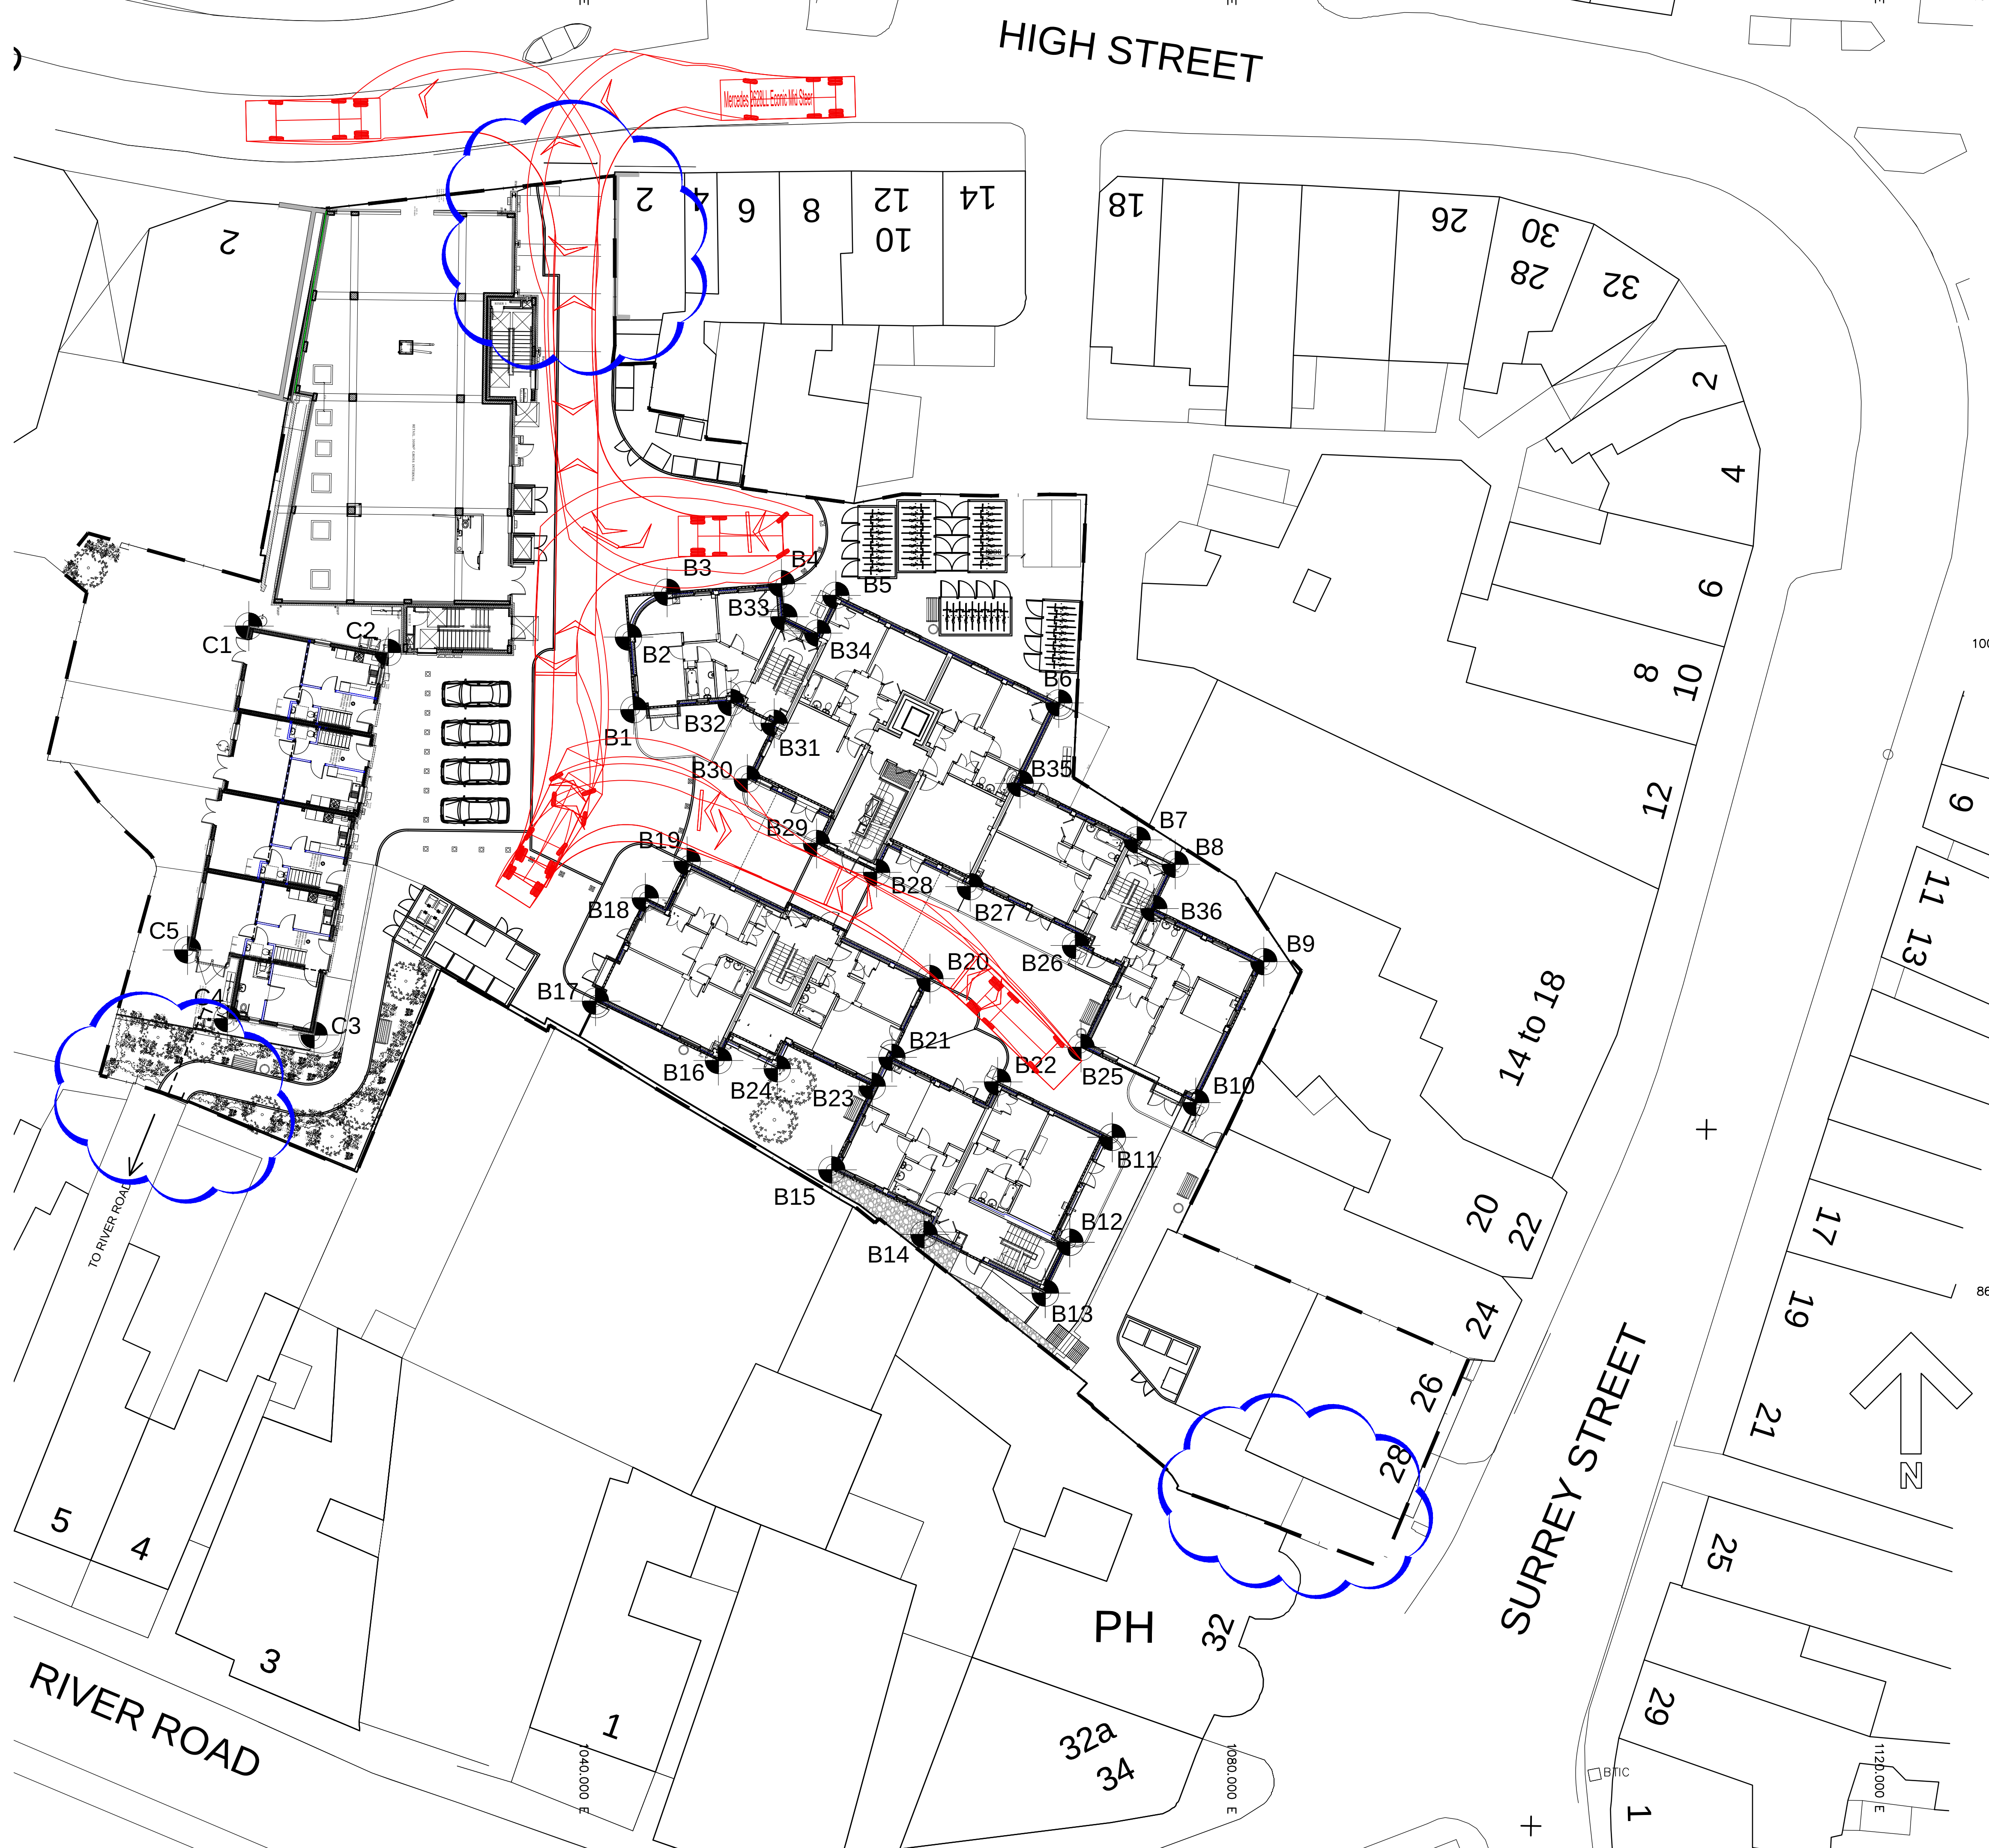

DO NOT SCALE FROM THIS DRAWING EXCEPT FOR PLANNING PURPOSES ONLY.


ALL DIMENSIONS RELATING TO SUB-CONTRACTOR OR SUPPLIERS WORK MUST BE CHECKED ON SITE AND AGREED BETWEEN THE GENERAL CONTRACTOR & THE SUB-CONTRACTORS \ SUPPLIERS. ALL DIMENSIONS ARE IN MILLIMETERS. IF IN DOUBT ASK.

ALL WORKS OR MATERIALS INDICATED ON THE DRAWING ARE TO BE TO THE LATEST BRITISH STANDARDS AND ARE TO BE CARRIED OUT IN ACCORDANCE WITH THE RELEVANT CODES OF PRACTICE OR RECOGNIZED TRADE ASSOCIATIONS RECOMMENDATIONS & PUBLICATIONS

REV.	AMENDMENT	BY	DATE
A	Coordinates B11-B14 amended.	mJw	24 May 13
B	Refuse storage adjacent to block C revised. Cycle storage revised. Spot levels added to ramps and entrance doors	mJw	21 Jun 13
C	Levels added to entrance doors. Ramped access revised.	mJw	07 Aug 13
D	Coordinates B1,B4,B7,B11& B16 amended and B19-36& A4-7 added.	AF	27 Sep 13
E	Refuse storage revised to block A. Fire/refuse truck tracking added.	mJw	05 Dec 13
F	Pump Set housing added	mJw	31 July 14
G	Gates from Terminus Terrace/High Street Omitted	mJw	02 Dec 14
H	Gates from Surrey Street and River Road Omitted	AF	29 May 15

SETTING OUT COORDINATES

POINT	EAST	NORTH
A1	1020.866	1002.822
A2	1029.154	999.796
A3	1036.119	999.710
A4	1036.158	1002.962
A5	1037.548	1015.331
A6	1037.629	1021.958
A7	1036.357	1028.387
B1	1043.538	996.376
B2	1043.206	1000.854
B3	1045.590	1003.626
B4	1052.653	1004.151
B5	1056.012	1003.430
B6	1069.783	996.787
B7	1074.619	988.334
B8	1076.969	986.826
B9	1082.438	980.815
B10	1078.239	972.110
B11	1073.084	969.969
B12	1070.457	963.487
B13	1068.946	960.355
B14	1061.457	963.968
B15	1055.765	967.963
B16	1048.762	974.713
B17	1041.172	978.375
B18	1044.247	984.749
B19	1046.831	987.000
B20	1061.823	979.768
B21	1059.477	974.905
B22	1066.000	973.387
B23	1058.257	973.130
B24	1052.396	974.209
B25	1071.155	975.527
B26	1070.814	981.812
B27	1064.313	985.448
B28	1058.530	986.324
B29	1054.825	988.111
B30	1050.542	992.091
B31	1052.203	995.535
B32	1049.537	996.821
B33	1052.805	1002.105
B34	1054.888	1001.100
B35	1067.388	991.822
B36	1075.649	984.090
C1	1019.759	1001.535
C2	1028.372	999.907
C3	1023.791	976.282
C4	1018.430	977.295
C5	1015.979	981.537

 

Project
Littlehampton Market

Drawing
Site Plan
Setting Out

Date
September 2013
Status
Construction
Job No
TSP 458
Dwg No
A5-01
Revision
H

— the —
SEAMAN
PARTNERSHIP
Ltd
UNIT 2, MARTINS BARN, BIRDHAM ROAD
CHICHESTER, WEST SUSSEX, PO20 7BX
TEL: 01243 514131 FAX: 01243 511488
office @ the-seaman-partnership.co.uk
www.the-seaman-partnership.co.uk