


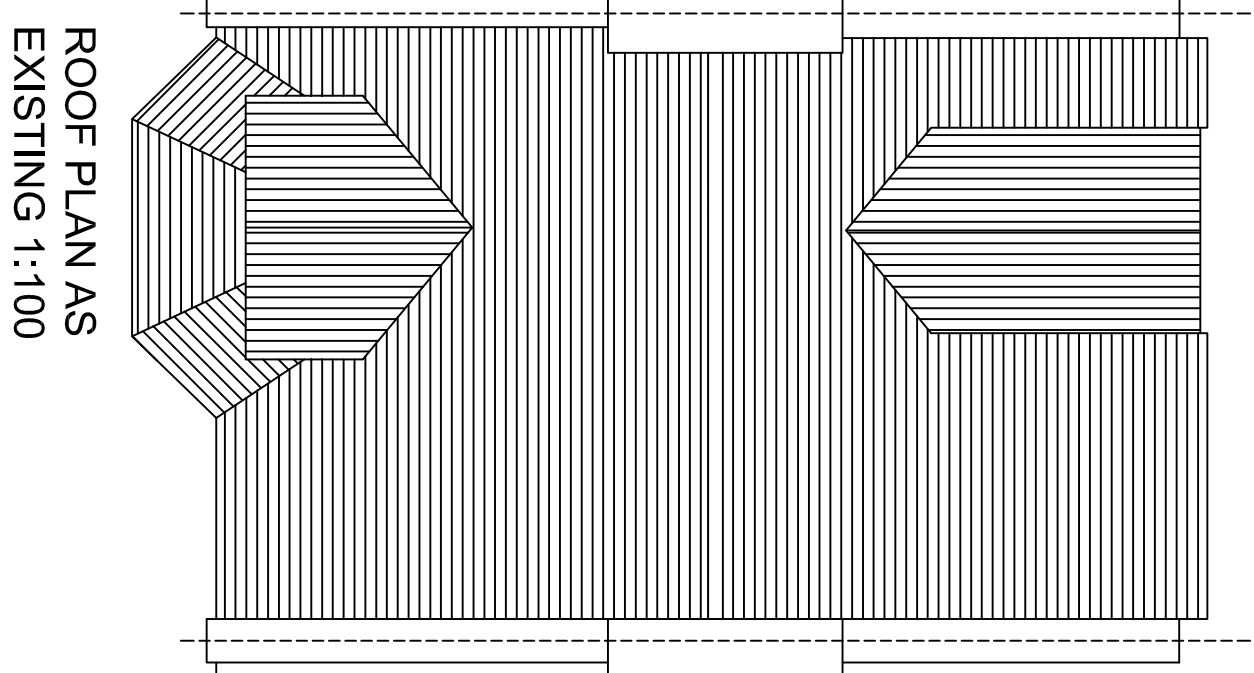
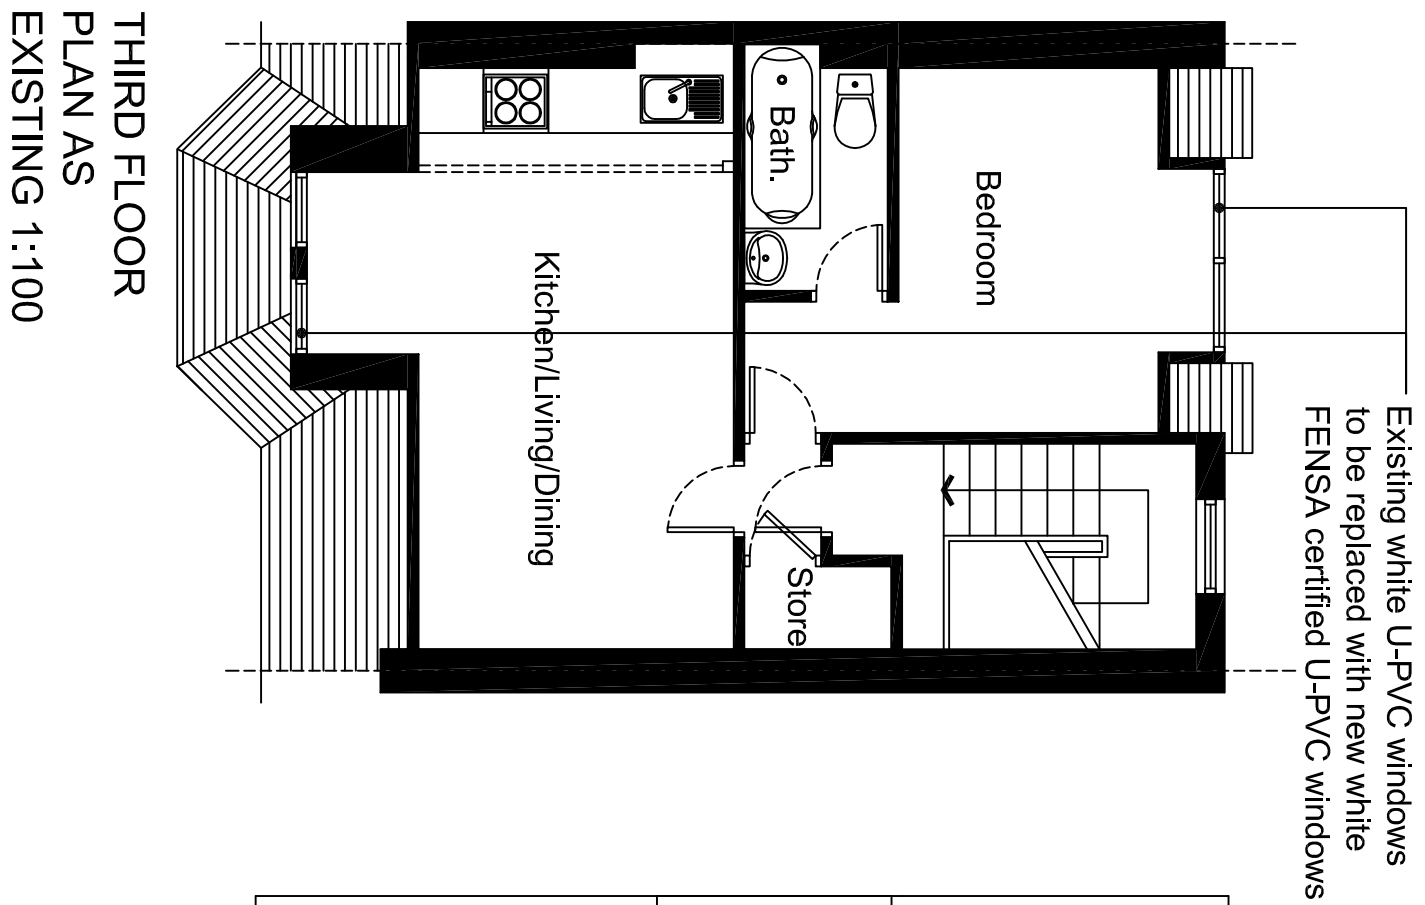
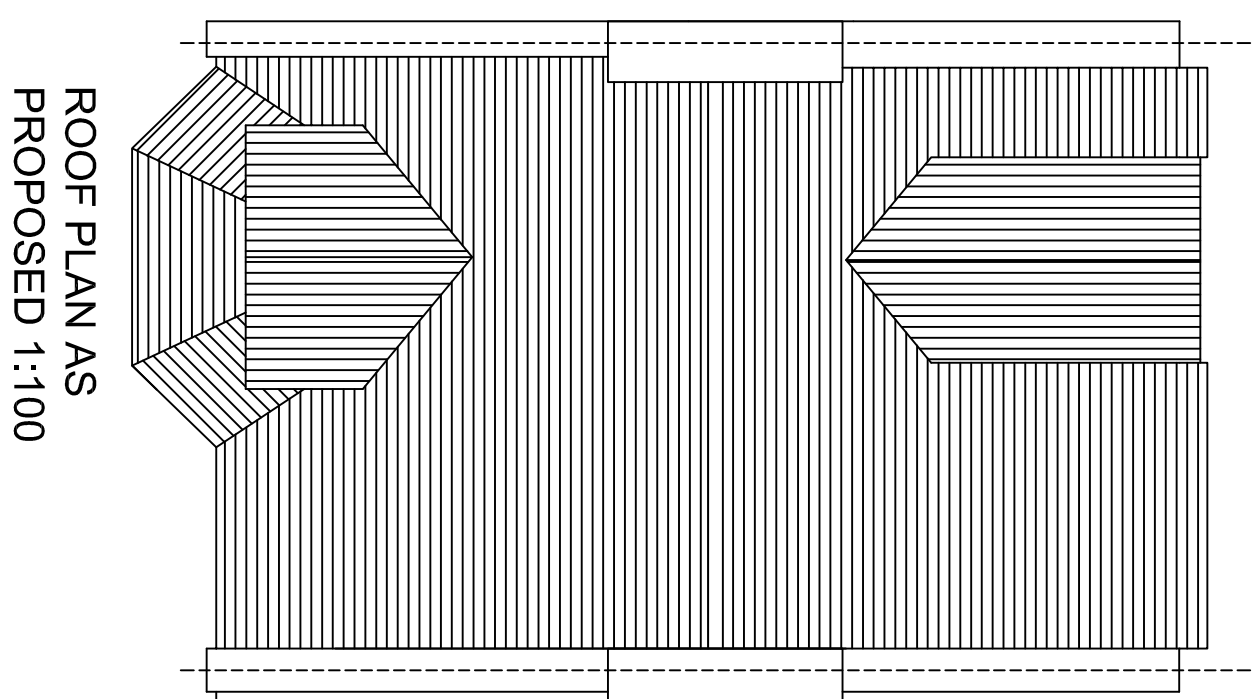


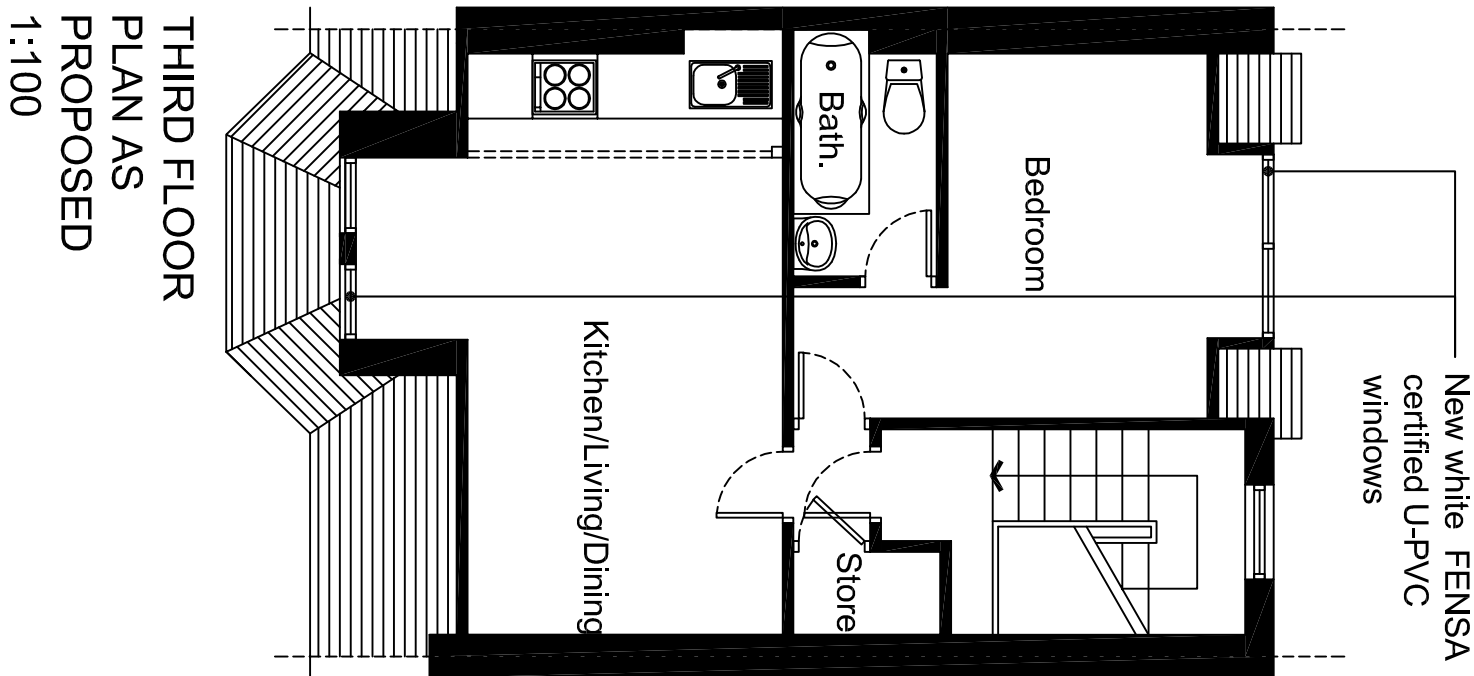

ROOF PLAN AS
EXISTING 1:100

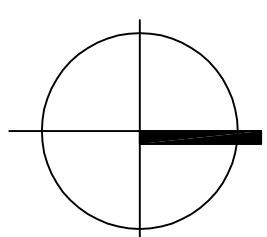


ROOF PLAN AS
PROPOSED 1:100

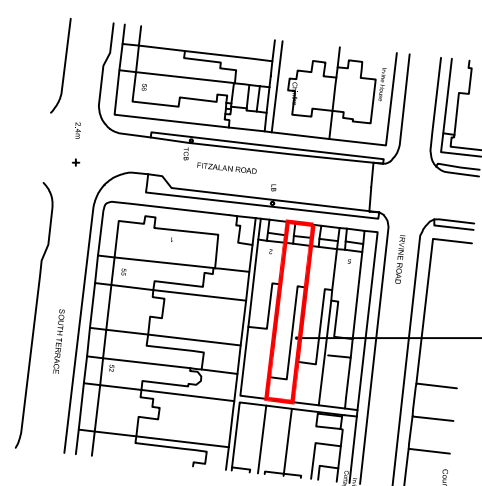

Site Location Plan 1:1250


3 Fitzalan Road
Littlehampton

Existing white U-PVC windows
to be replaced with new white
FENSA certified U-PVC windows

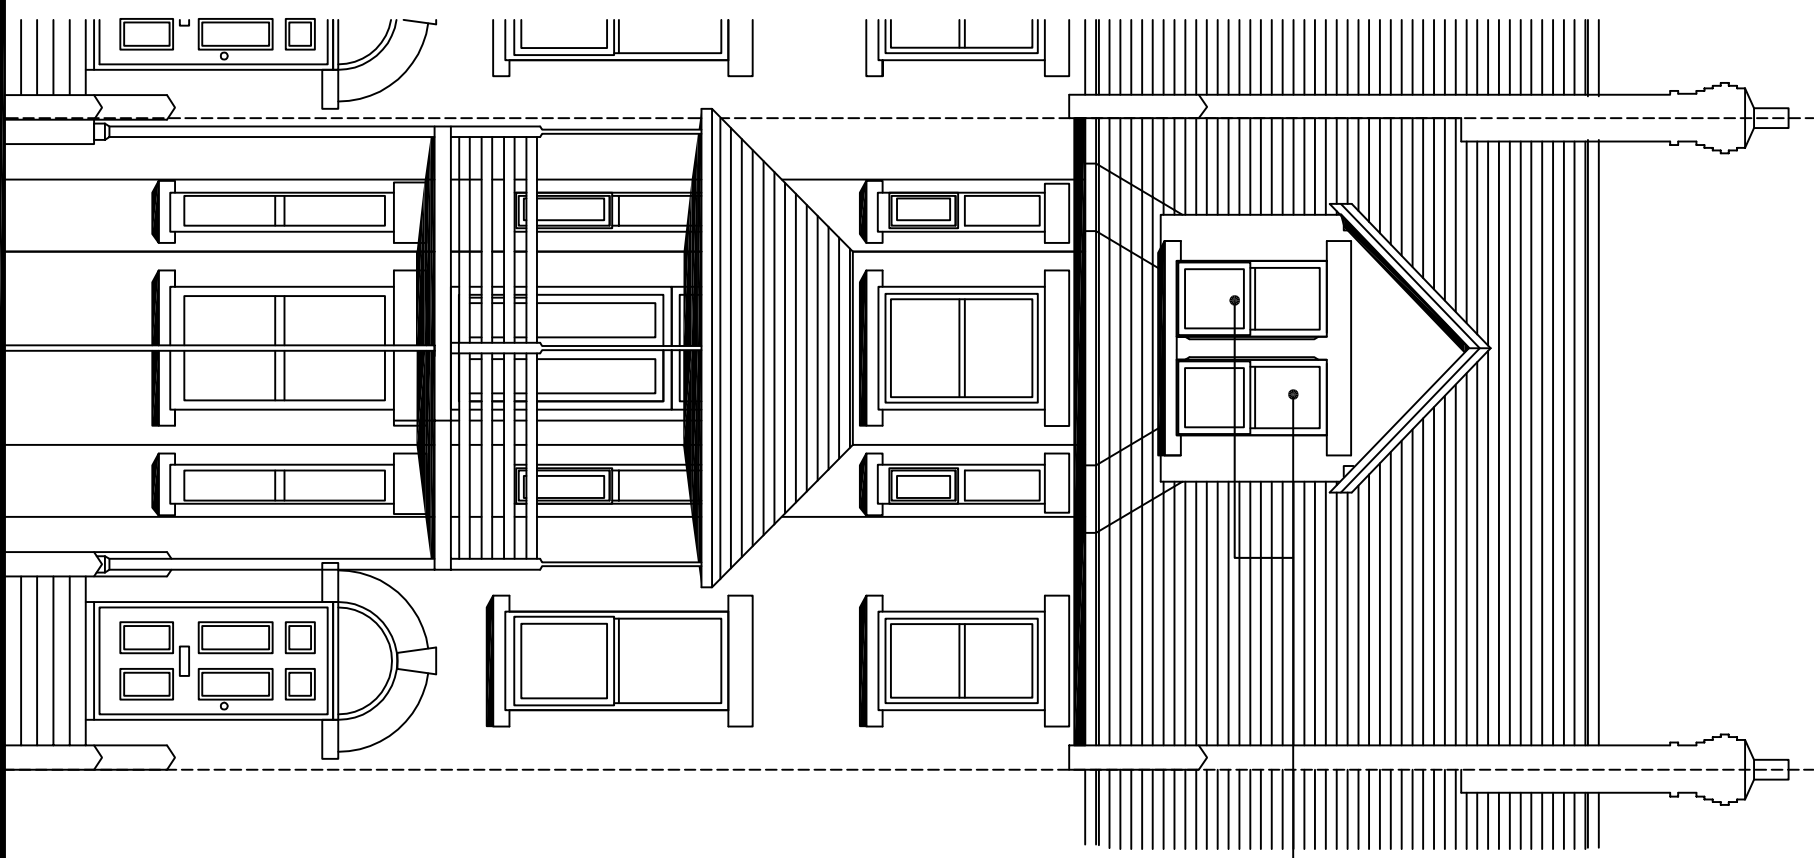


FRONT ELEVATION AS EXISTING
1:100

Existing white U-PVC windows
to be replaced with new white
FENSA certified U-PVC windows

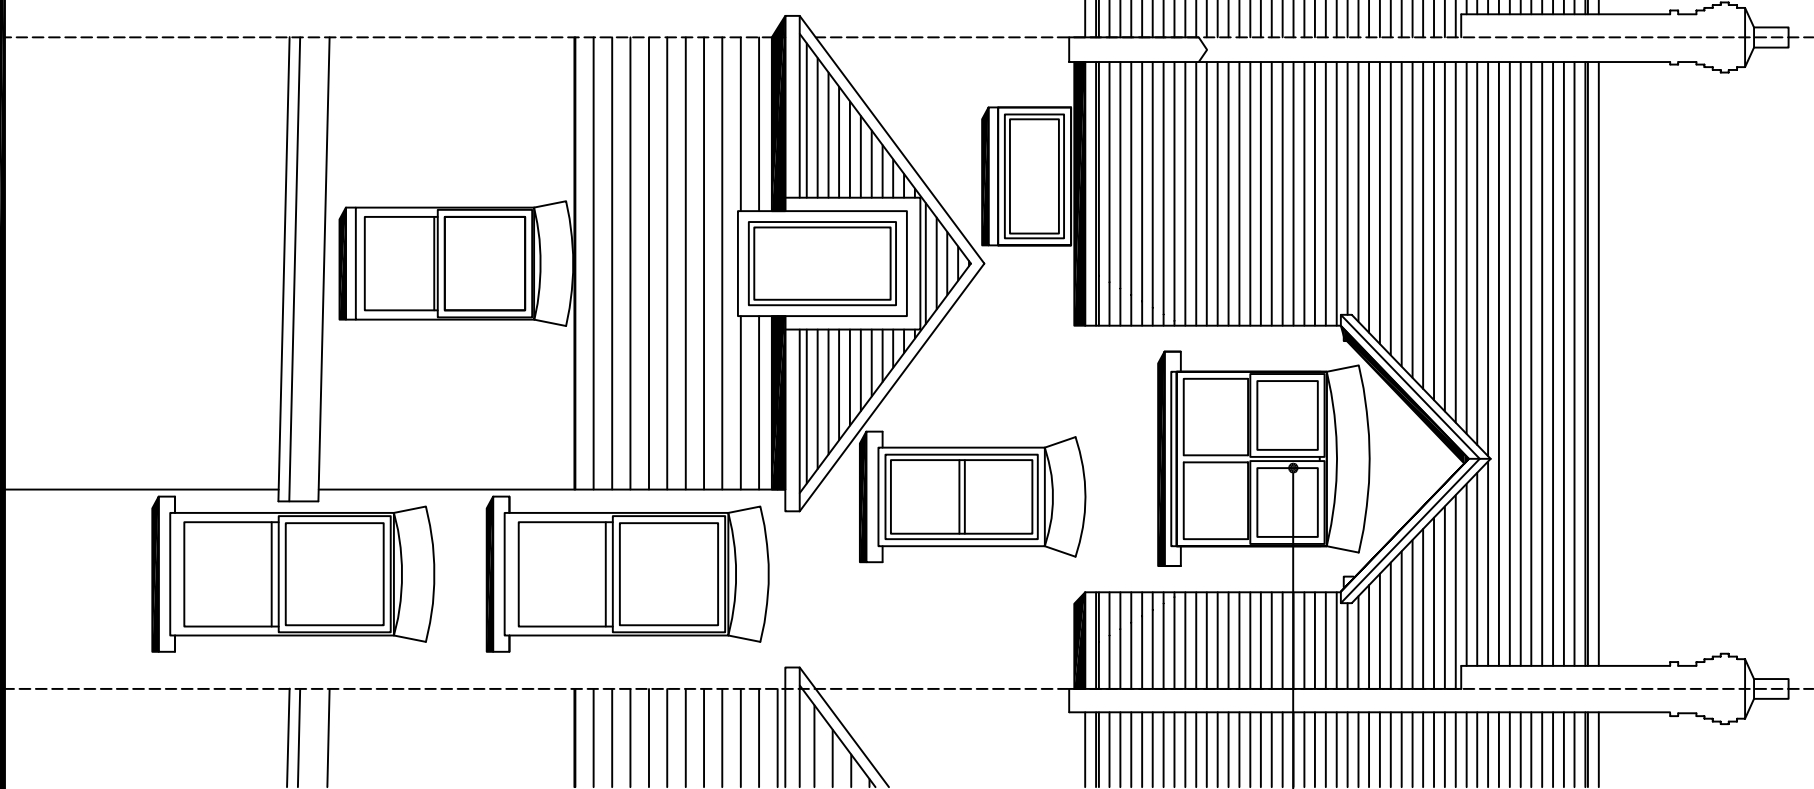


REAR ELEVATION AS EXISTING
1:100

New white FENSA
certified U-PVC
windows

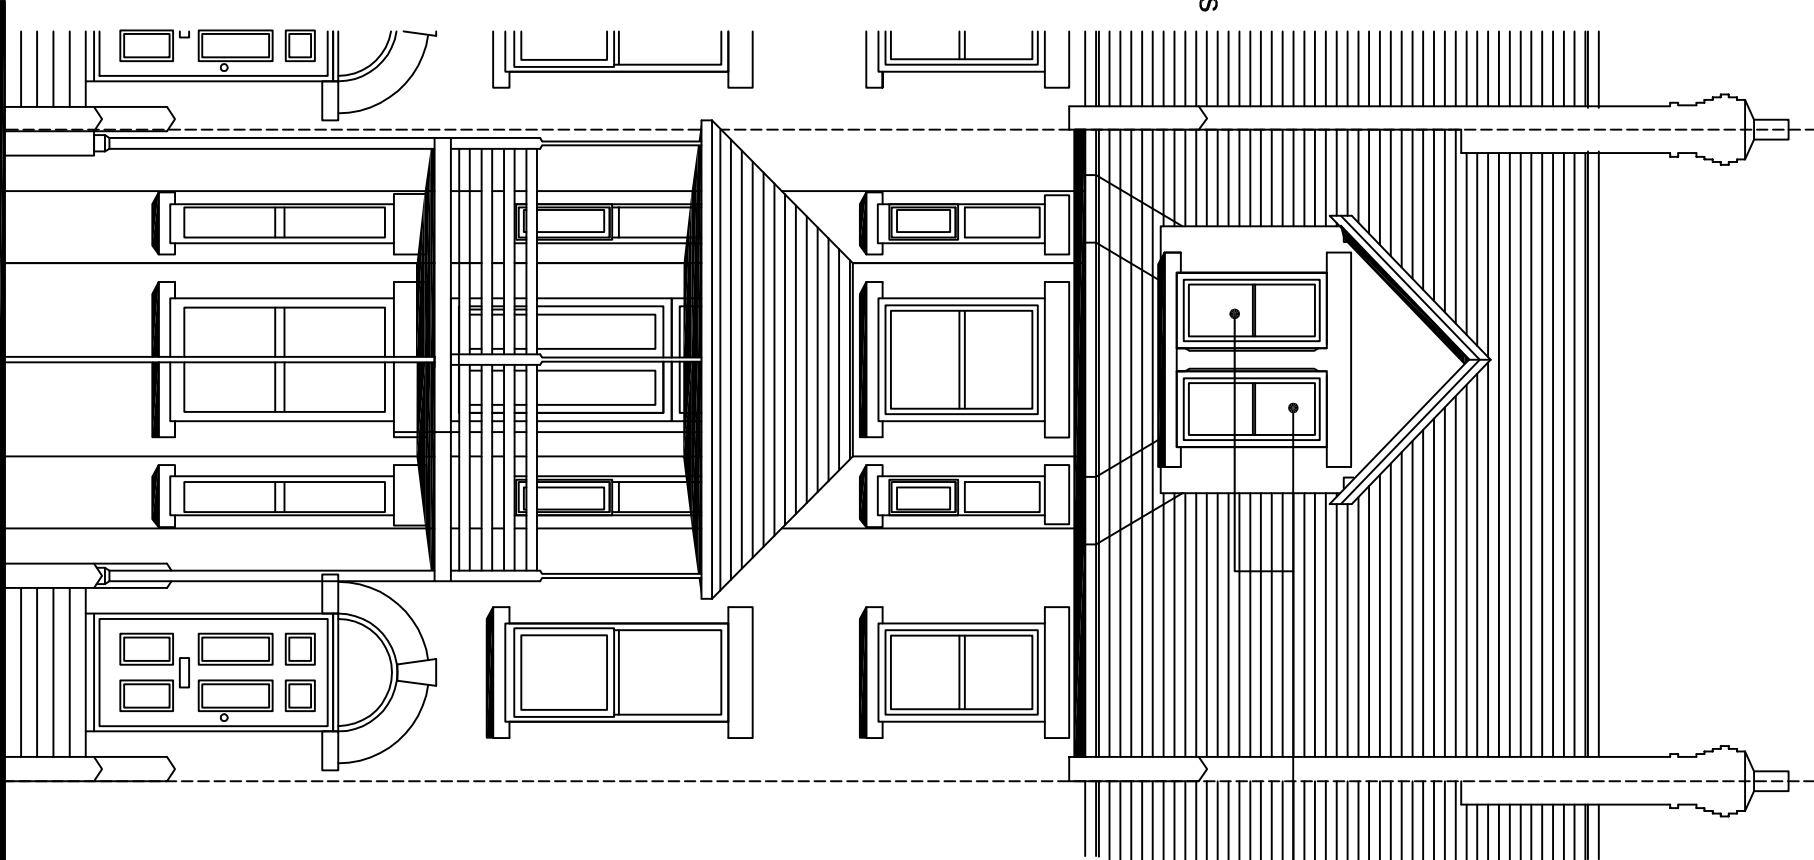


FRONT ELEVATION AS PROPOSED 1:100

New white FENSA certified
U-PVC windows

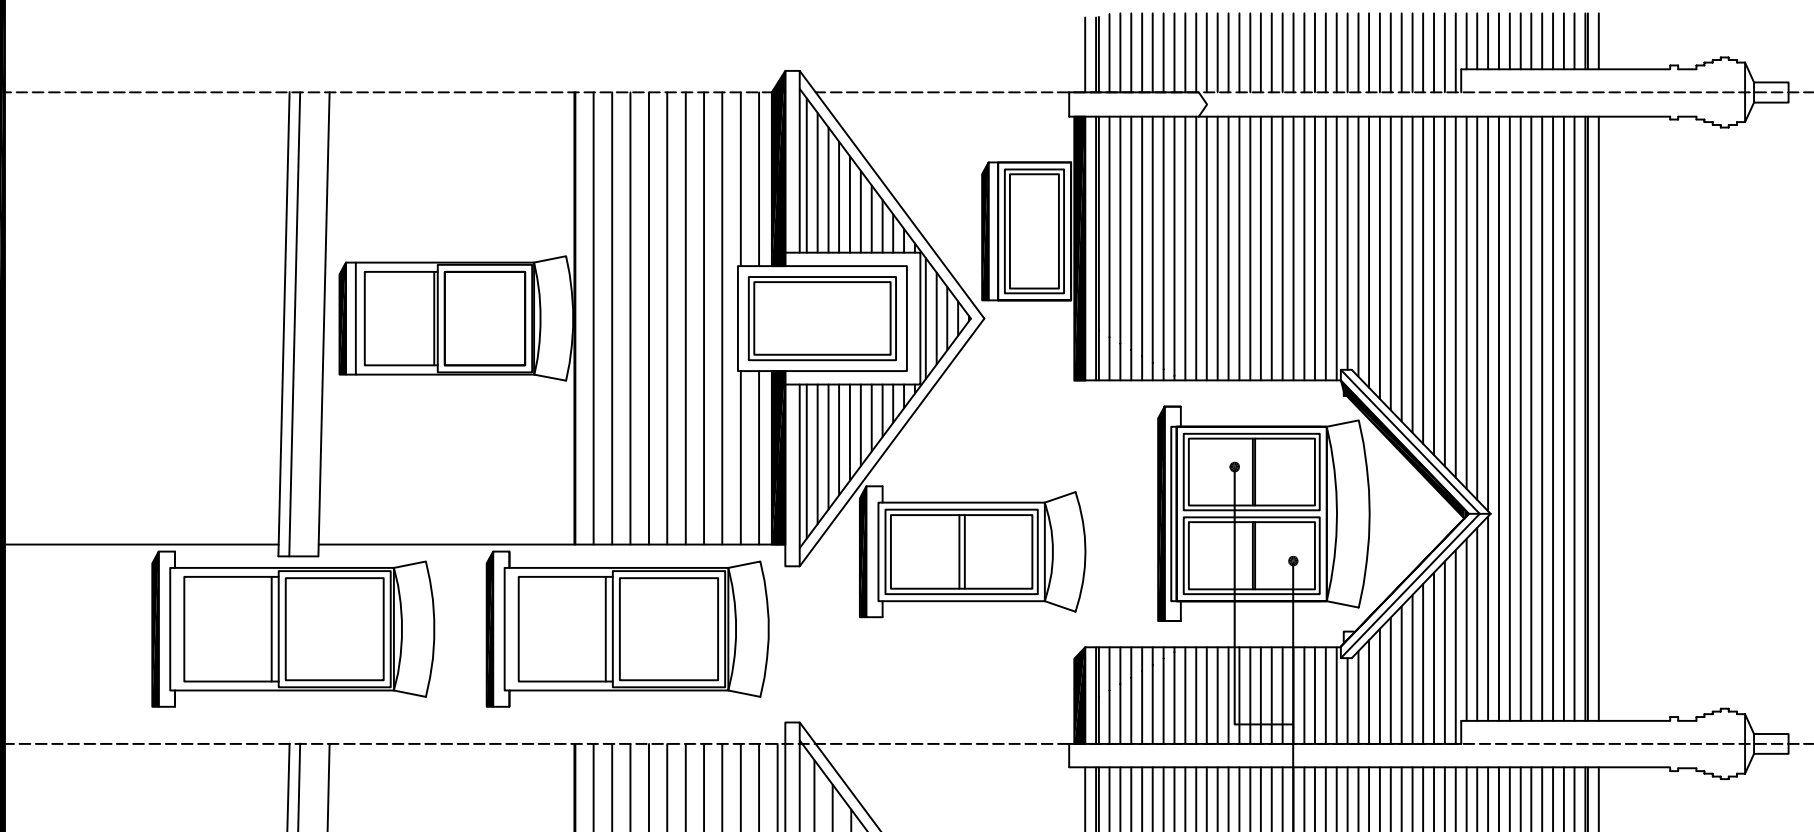

REAR ELEVATION AS PROPOSED 1:100

 

A00 June 19 Issue for Lawful Development Certificate
Rev Date Chk/Dwn Issued

Project
Mr Ireneusz Kasa
Flat 7, 3 Fitzalan Road
Littlehampton, West Sussex

Drawing Title
Proposed window replacement
to top floor dormer windows.

Computer File Name		Checked by		E.W.	
Drawn by	LK				
Scale	1:100@A1	Date	JUN_19		
Project No.	3FITZ01	Drawing No.	P01	Revision	