

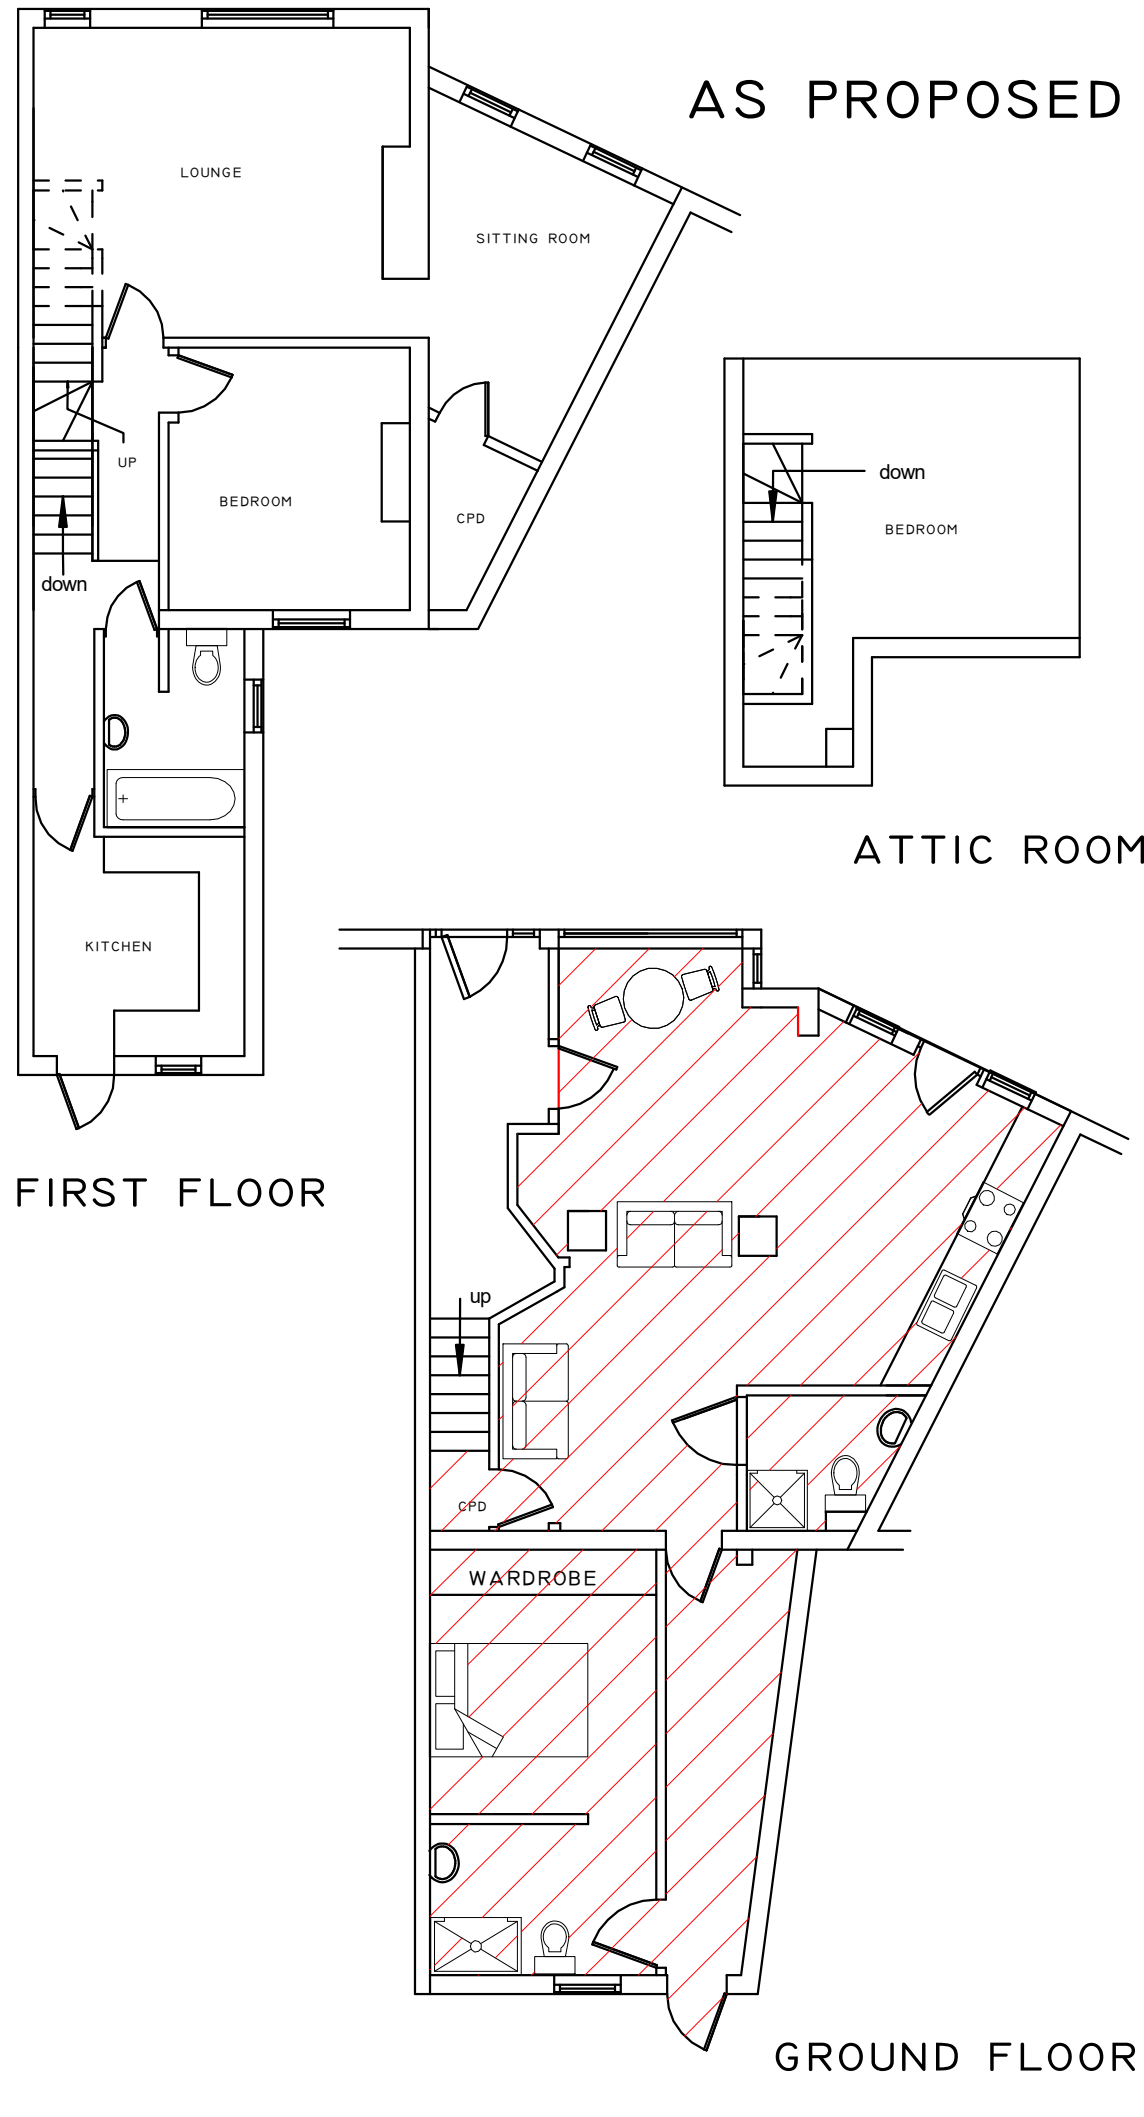


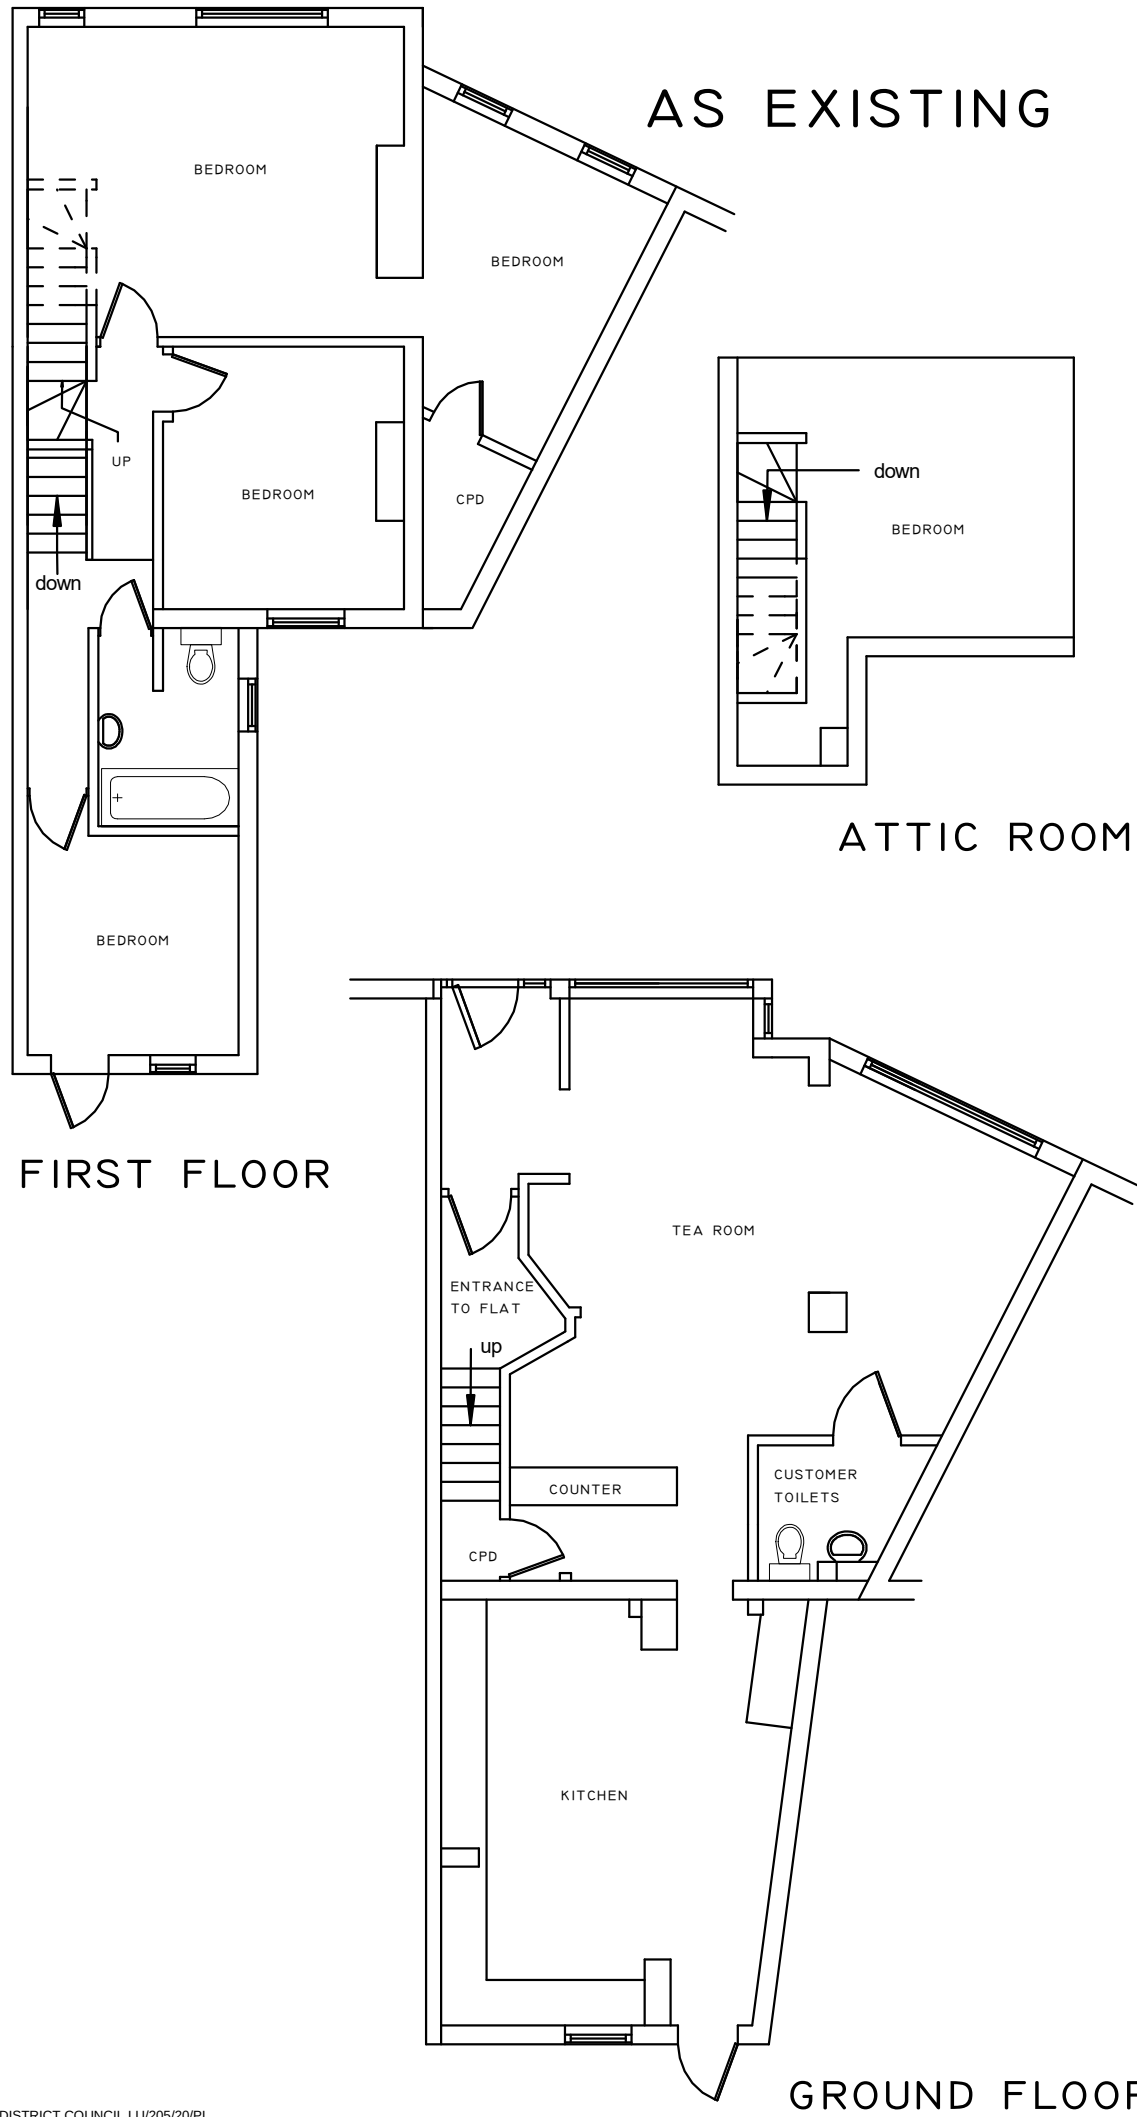

- GENERAL NOTES
- 1. Do not scale from this drawing, except for planning purposes. Use figured dimensions only.
 - 2. All dimensions must be checked on site prior to commencement of work.
 - 3. Where applicable this drawing is to be read in conjunction with other consultant's drawings.
 - 4. This drawing is the copyright of Galloways Building Surveying Services Limited.

PROJECT SPECIFIC NOTES

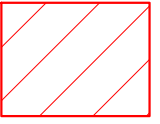

AREA SUBJECT OF THIS APPLICATION

		49 FONTWELL ROAD, SELSEY WEST SUSSEX PO20 0PL TELEPHONE: 07837 094171 GEOFF.GALLOWAY@BTCONNECT.COM
CLIENT Mr & Mrs A Presgrave		
PROJECT TITLE Change of use from ground floor tea rooms, including kitchen, to domestic accommodation (A3 to C3) for disabled resident.		
PROJECT ADDRESS 45 Pier Road Littlehampton West Sussex BN17 5LW		
DRAWING TITLE Floor Plans		
SCALE 1:100 (unless stated) at A3	DATE July 2020	
DRAWING REFERENCE 202053-01		REVISION
PURPOSE		