




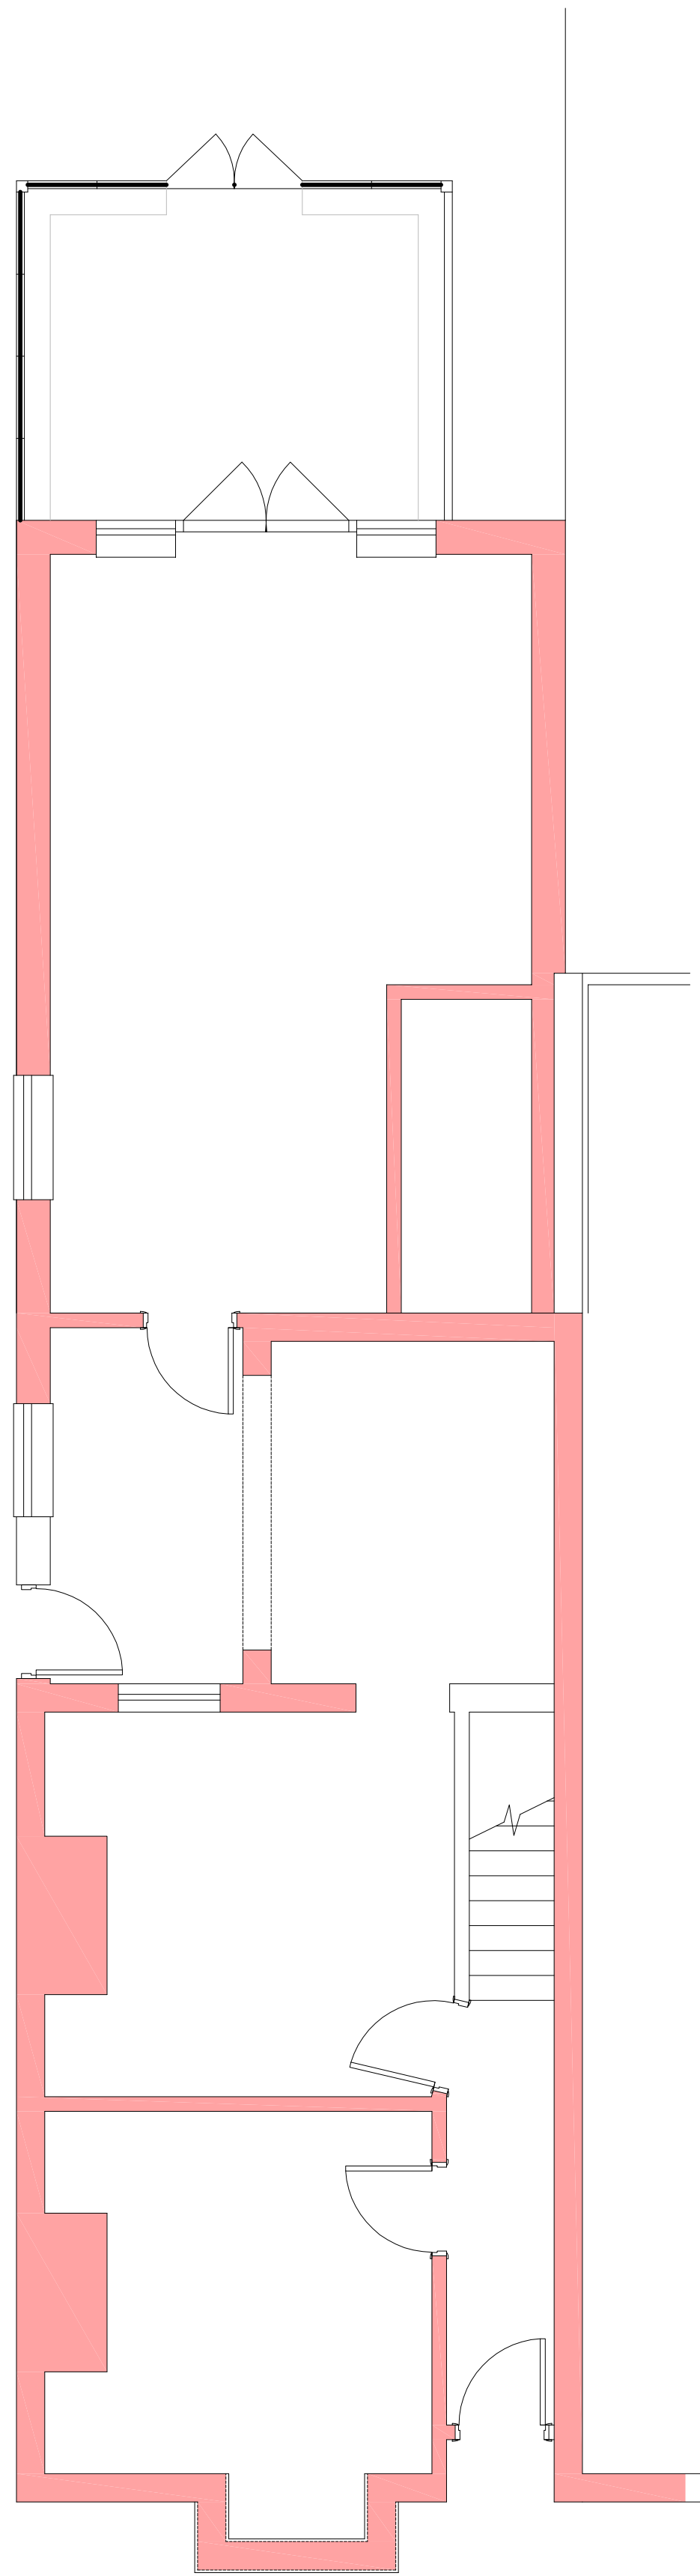


Floor Plan Scale 1:50

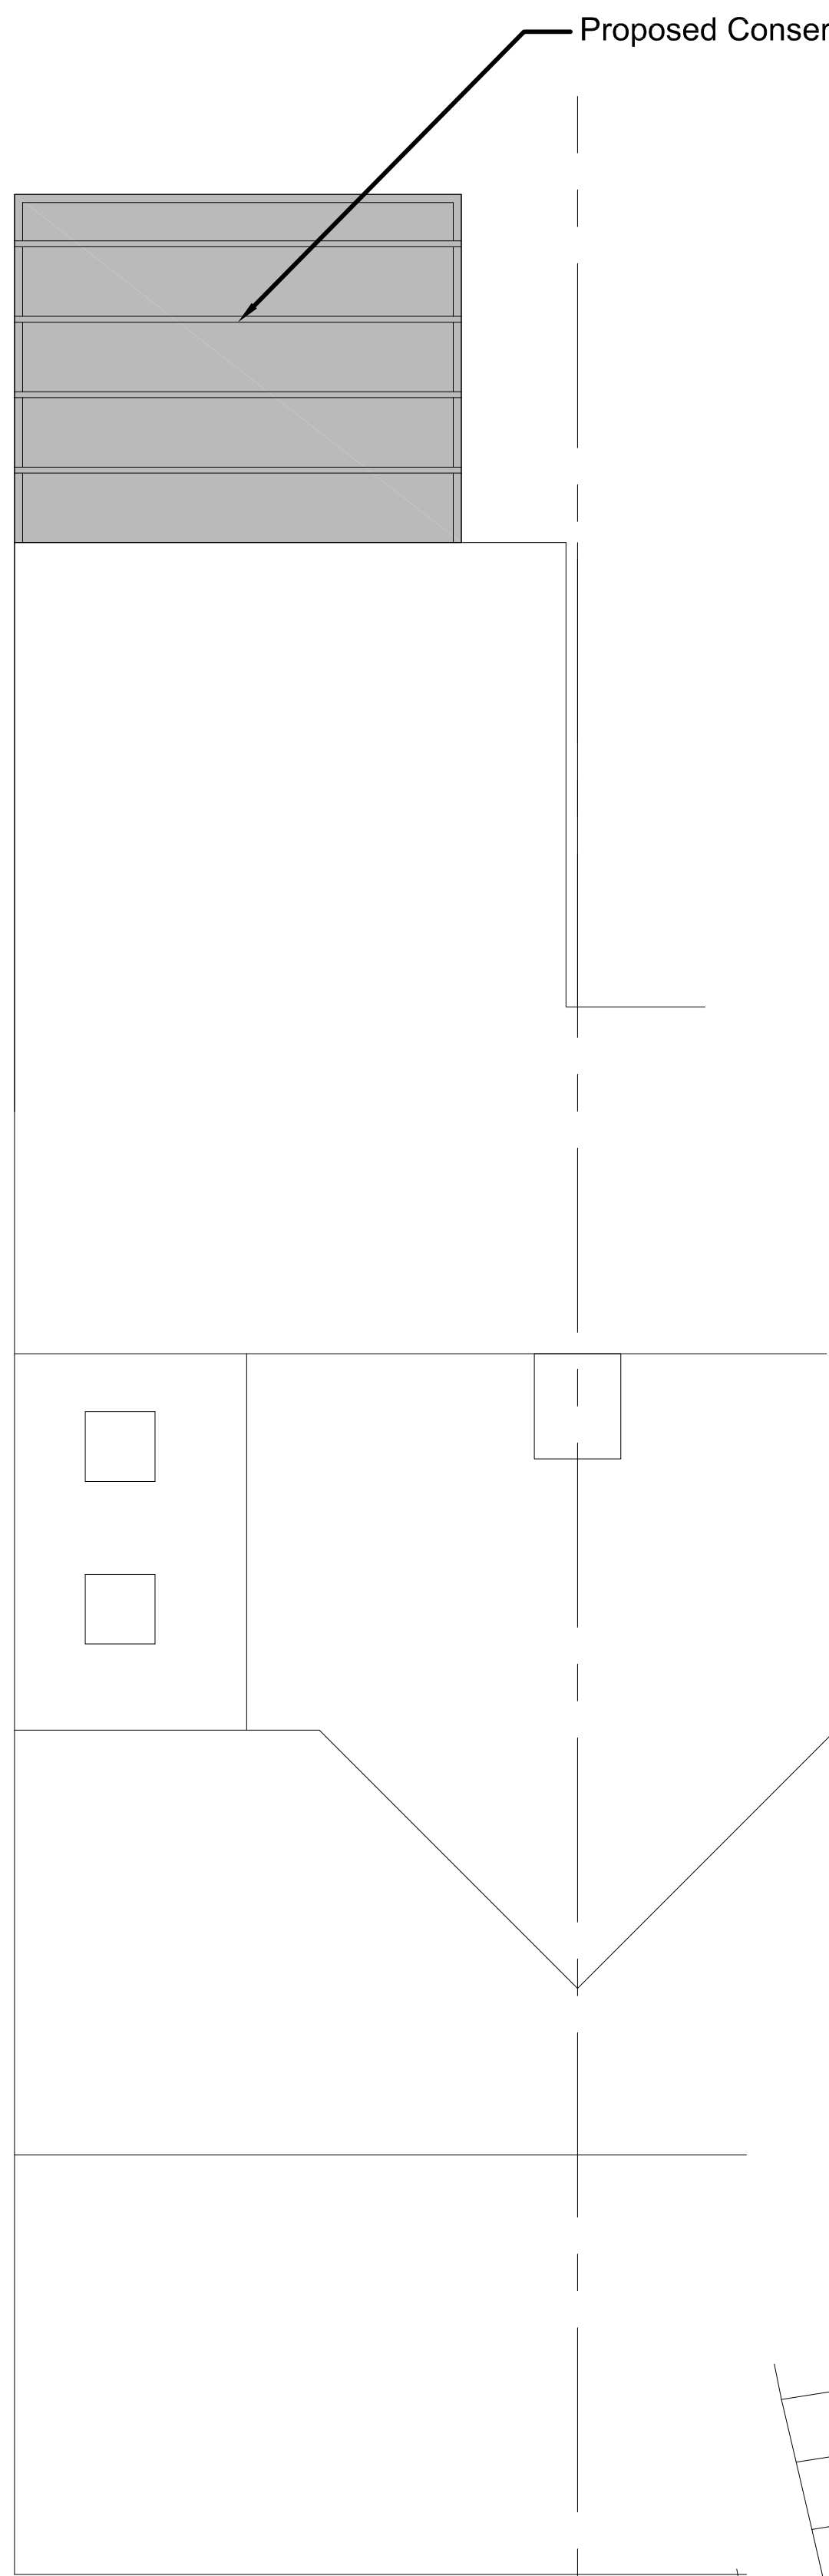


Roof Plan Scale 1:100

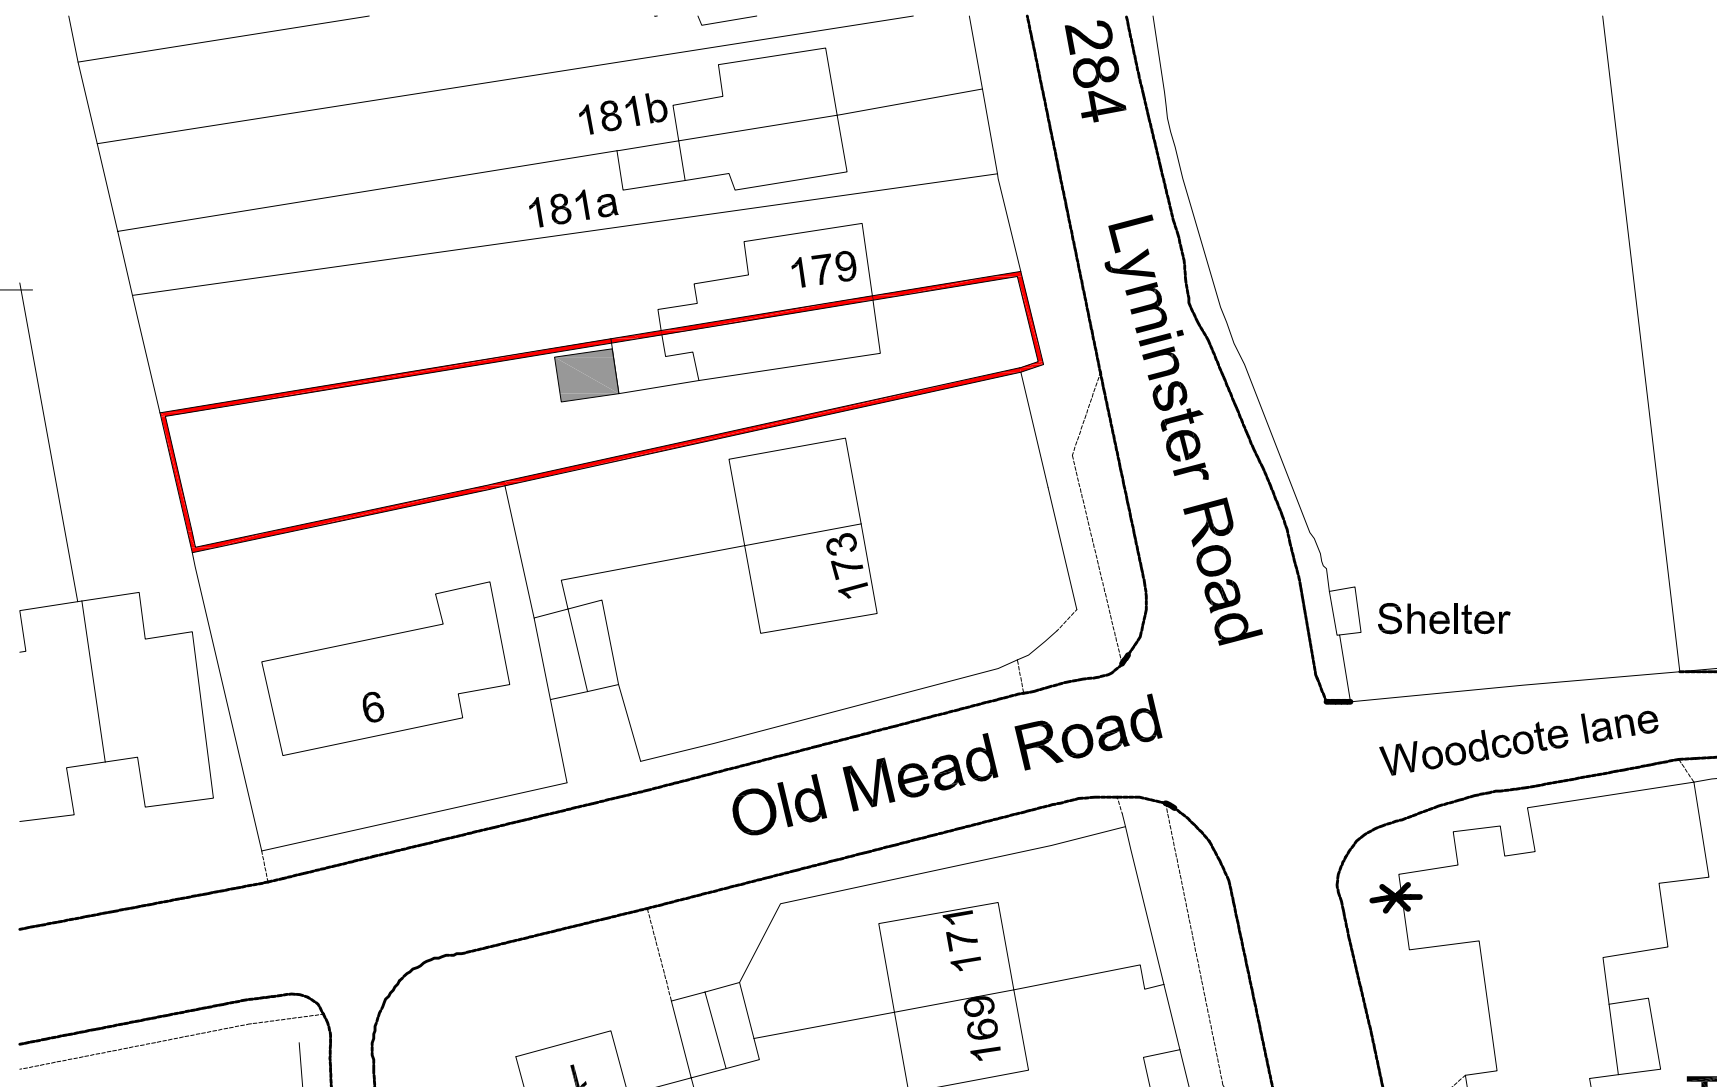


Block Plan Scale 1:500

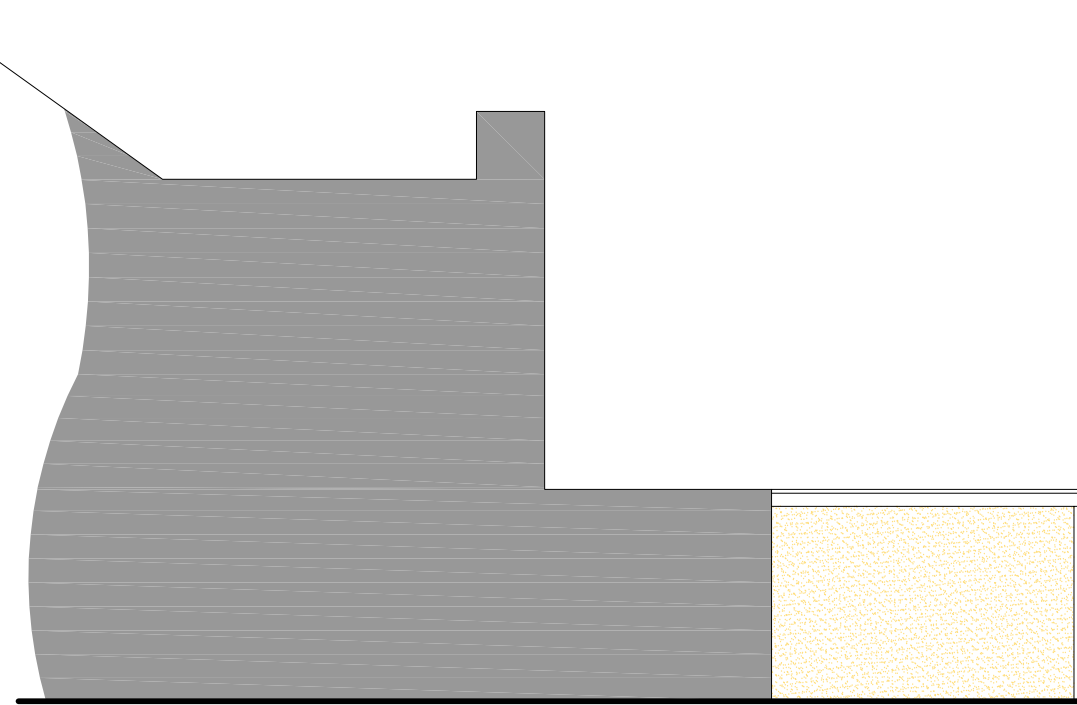

North Elevation (Existing)

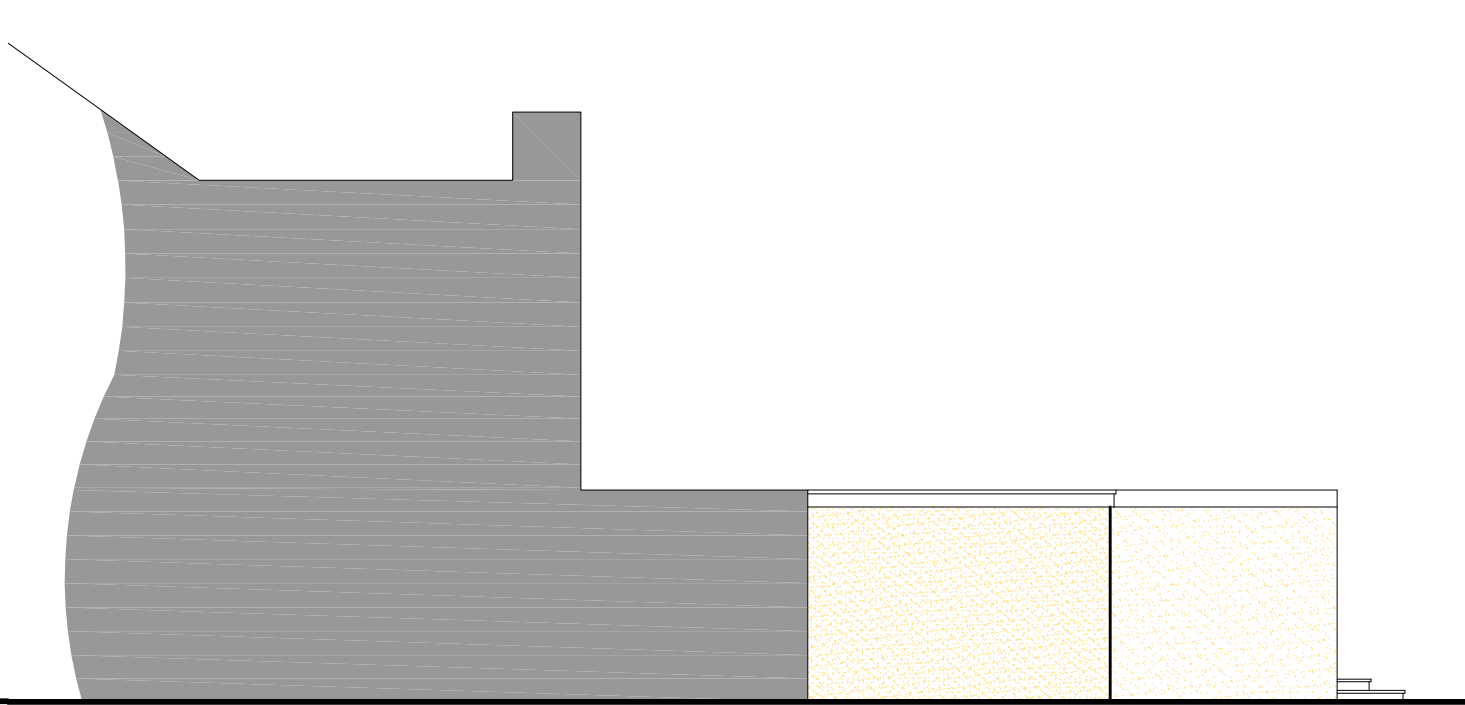

North Elevation (Proposed)

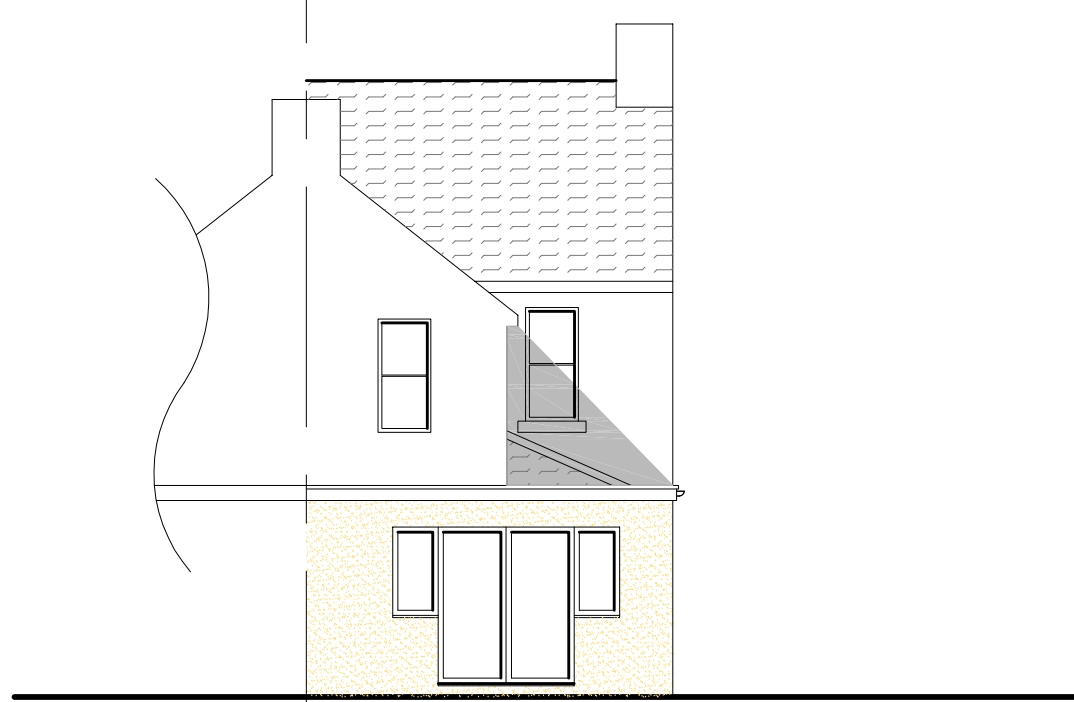

West Elevation (Existing)




West Elevation (Proposed)



South Elevation (Existing)



South Elevation (Proposed)

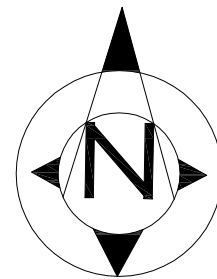

Location Plan Scale 1:1250

ADDRESS		Ref:- Dwg 001
Mr R Asher		Date:
177 Lyminster Road		July 2012
Lyminster		Scale
LITTLEHAMPTON		1:50 1:100
Drawing:-		1:1250 / 1:500
Rear Conservatory		