



Plots:
4 - AS
87 - OPP

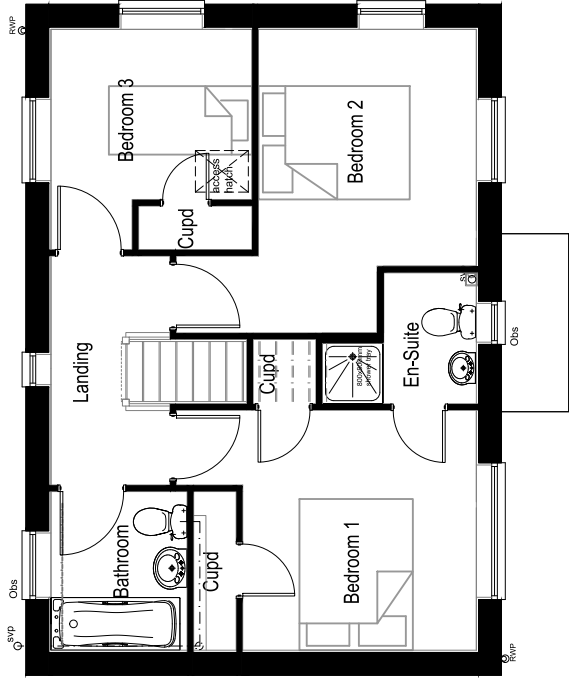

Ground Floor Plan

scale 1:100

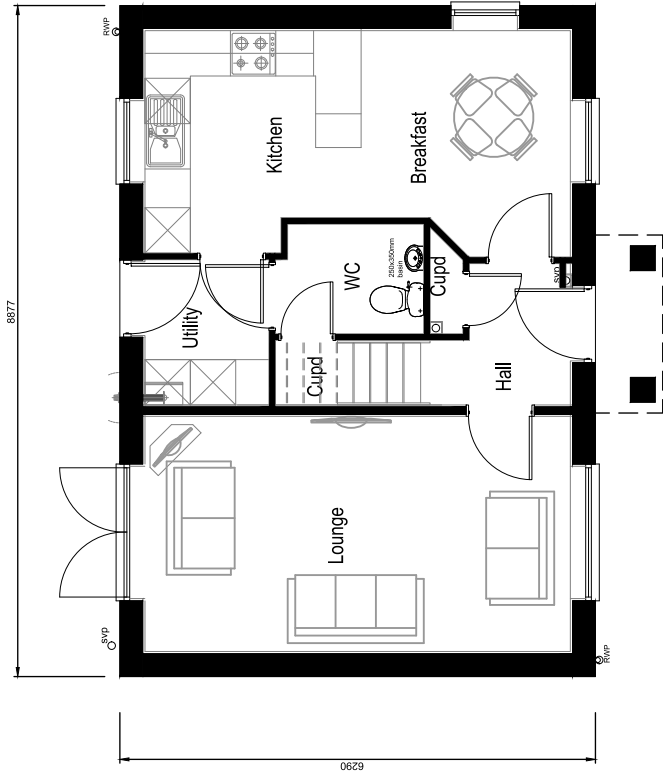

First Floor Plan



Scale
1:100

Rev	-	-	-	-
Rev	-	-	-	-
Rev	-	-	-	-
Rev	-	-	-	-



PERSIMMON
Together, we make a home

Persimmon Homes Thames Valley
Persimmon House, Knoll Road,
Cambridge, Cambridgeshire CB3 3TQ
Tel: 01276 868686

Site:	Phase 5 Littlehampton	Date:	Dec. 2020
Scale:	1:100 @ A3	Rev:	-
Dwg No:	546-PL-CW-GH-A-P2	Rev:	-

Drawing Title:	Charnwood - Floor Plan
----------------	------------------------

Drawing Status:	Submitted	Drawn by:	VW	Checked by:	RC
Rev:	-	Rev:	-	Rev:	-