



Plots:
90 - AS
118 - OPP

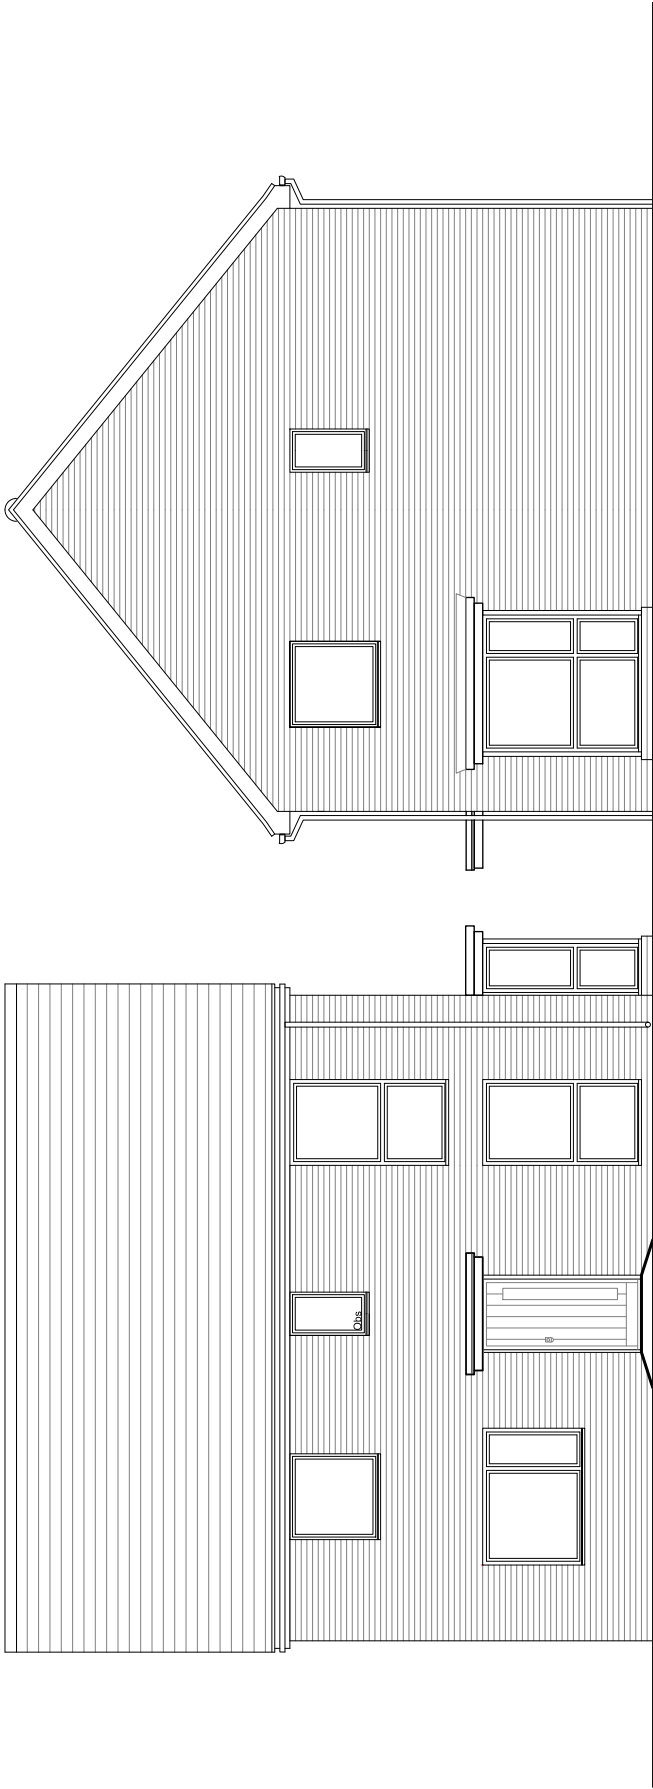


Front Elevation
Obs - Obscured Glazing

Side Elevation

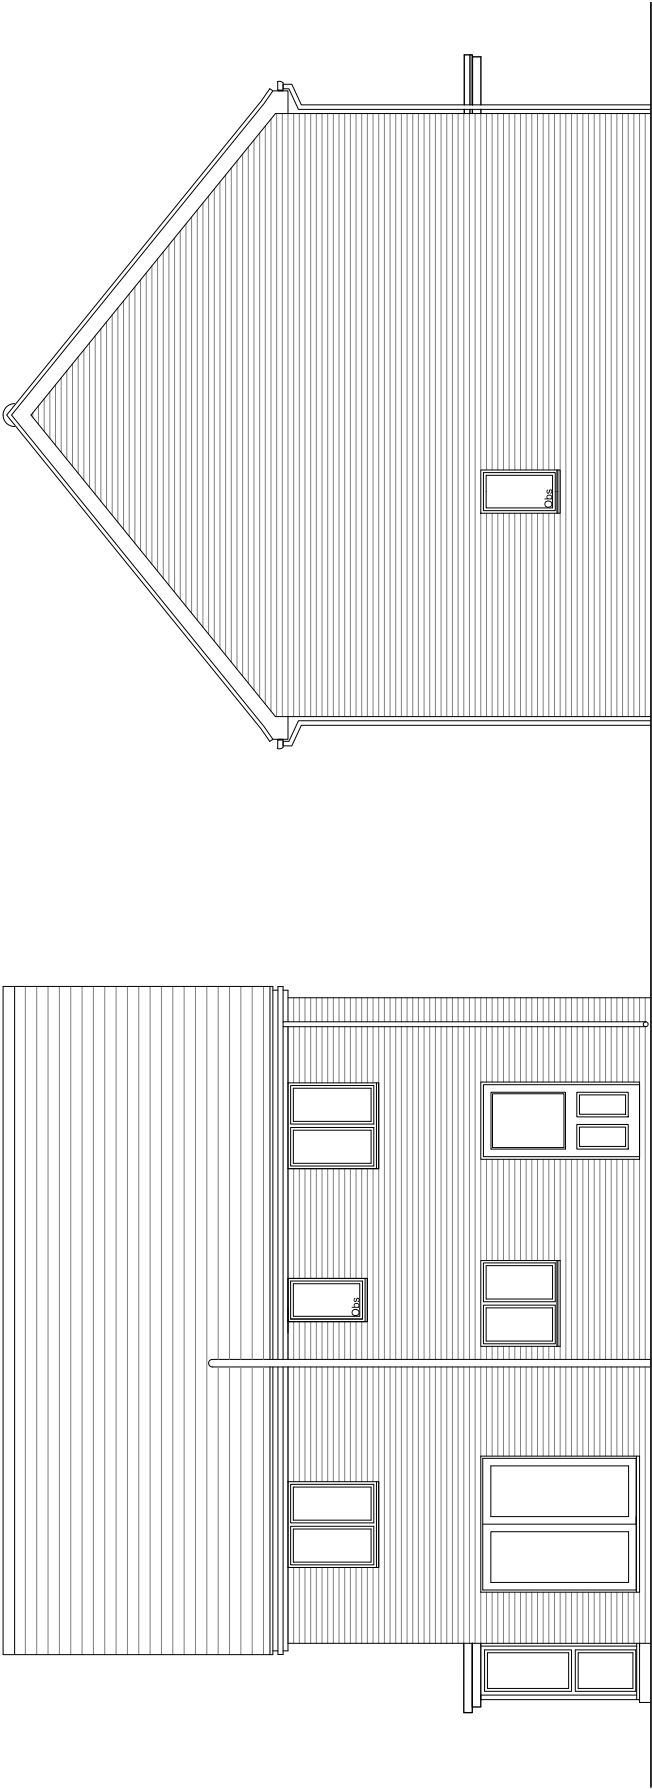

Rear Elevation
Obs - Obscured Glazing

Side Elevation
Obs - Obscured Glazing

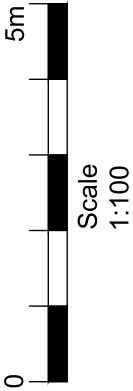

Rev	-	-	-	-	Date
Site:	Phase 5 Littlehampton	Date:	Dec. 2020	Scale:	1:100 @ A3
		Dwg No:	546-PL-CW-WHT-E2		
Drawing Title: Whiteleaf - Elevations					
Drawing Status: SUBMITTED					
Drawn by: VW Checked by: RC					
Rev: -					

**PERSIMMON**
Together, we make a home

Persimmon Homes Thames Valley
Persimmon House, Knoll Road,
Cambridge, Cambridgeshire CB3 3TQ
Tel: 01276 868686