



Plots:
149 - AS

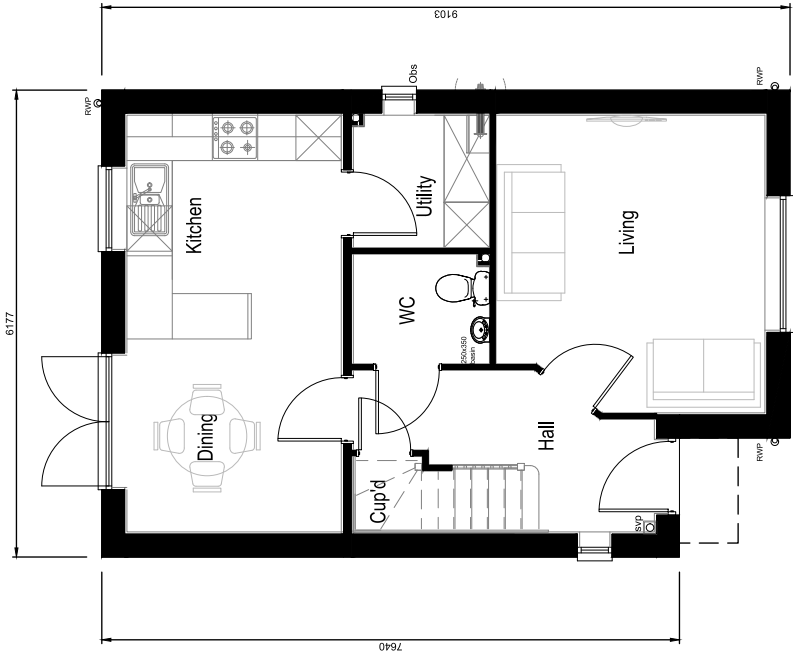

Ground Floor Plan

scale 1:100

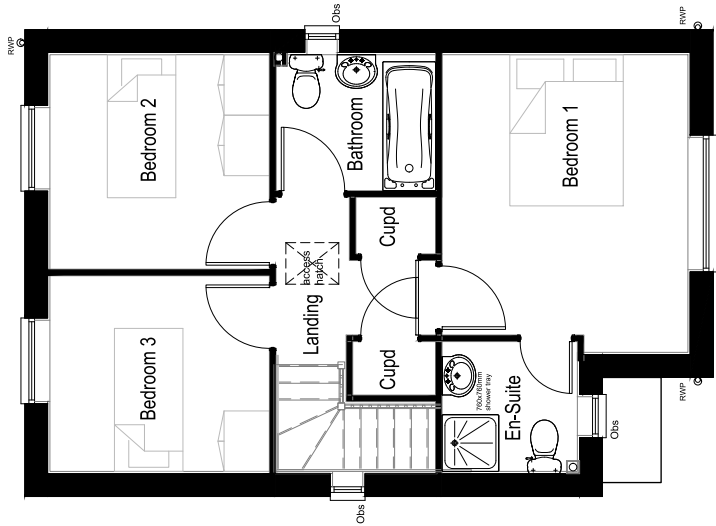

First Floor Plan



Scale
1:100

Rev	-	-	-	-
Rev	-	-	-	-
Rev	-	-	-	-
Rev	-	-	-	-

**PERSIMMON**
Together, we make a home

Persimmon Homes Thames Valley
Persimmon House, Knoll Road,
Cambridge, Cambridgeshire CB3 3TQ
Tel: 01276 868680

Site:	Phase 5 Littlehampton	Date:	Dec. 2020
Scale:	1:100 @ A3	Scale:	1:100 @ A3
Dwg No:	546-PL-CW-SHE-P1	Dwg No:	546-PL-CW-SHE-P1

Drawing Title:	Sherwood - Floor Plan
----------------	-----------------------

Drawing Status:	SUBMITTED	Drawn by:	VW	Checked by:	RC
Rev:	-	Rev:	-	Rev:	-