



Plots:
35 - AS
86 - OP
121 - OP
148 - AS

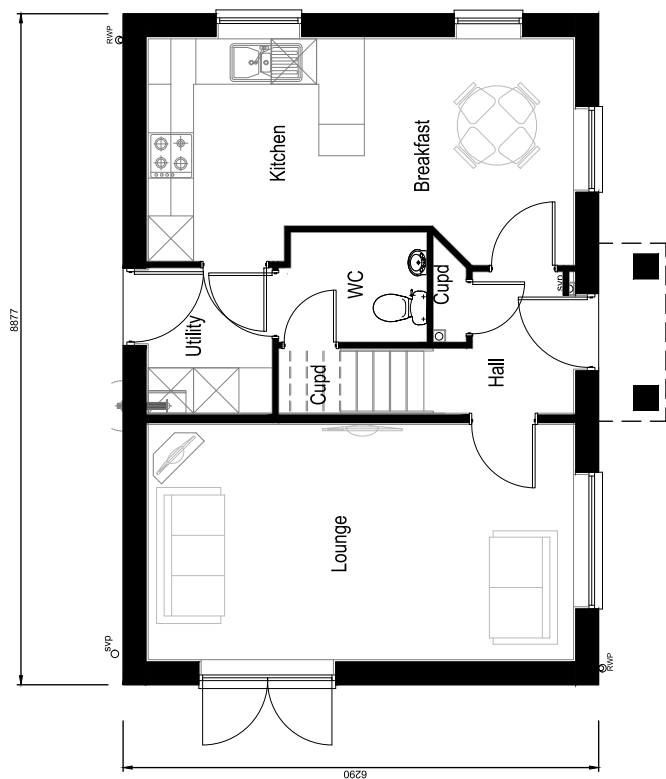

Ground Floor Plan

scale 1:100

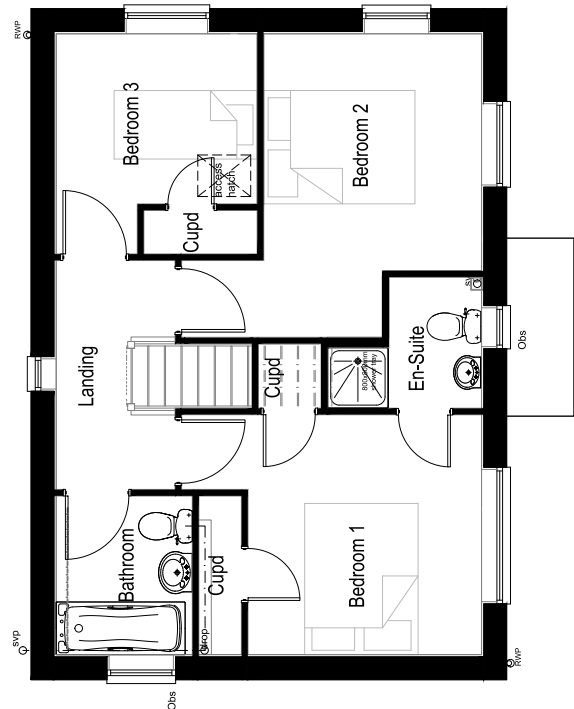

First Floor Plan



Scale
1:100

Rey			
■			■
■			■
■			■
			Date



PERSIMMON
Together, we make a home

Persimmon Homes Thames Valley
Persimmon House, Knoll Road,
Camberley, Surrey GU15 3TQ
Tel: 01276 808080

Site: **Phase 5**
Littlehampton

Le:

Charnwood Cr.- Floor Plan

Drawing Status: **SUBMITTED**

Drawn by: VW	Checked by: RC
Rev: -	