


Plots:
190 - 200 - AS
201 - 211 - OP

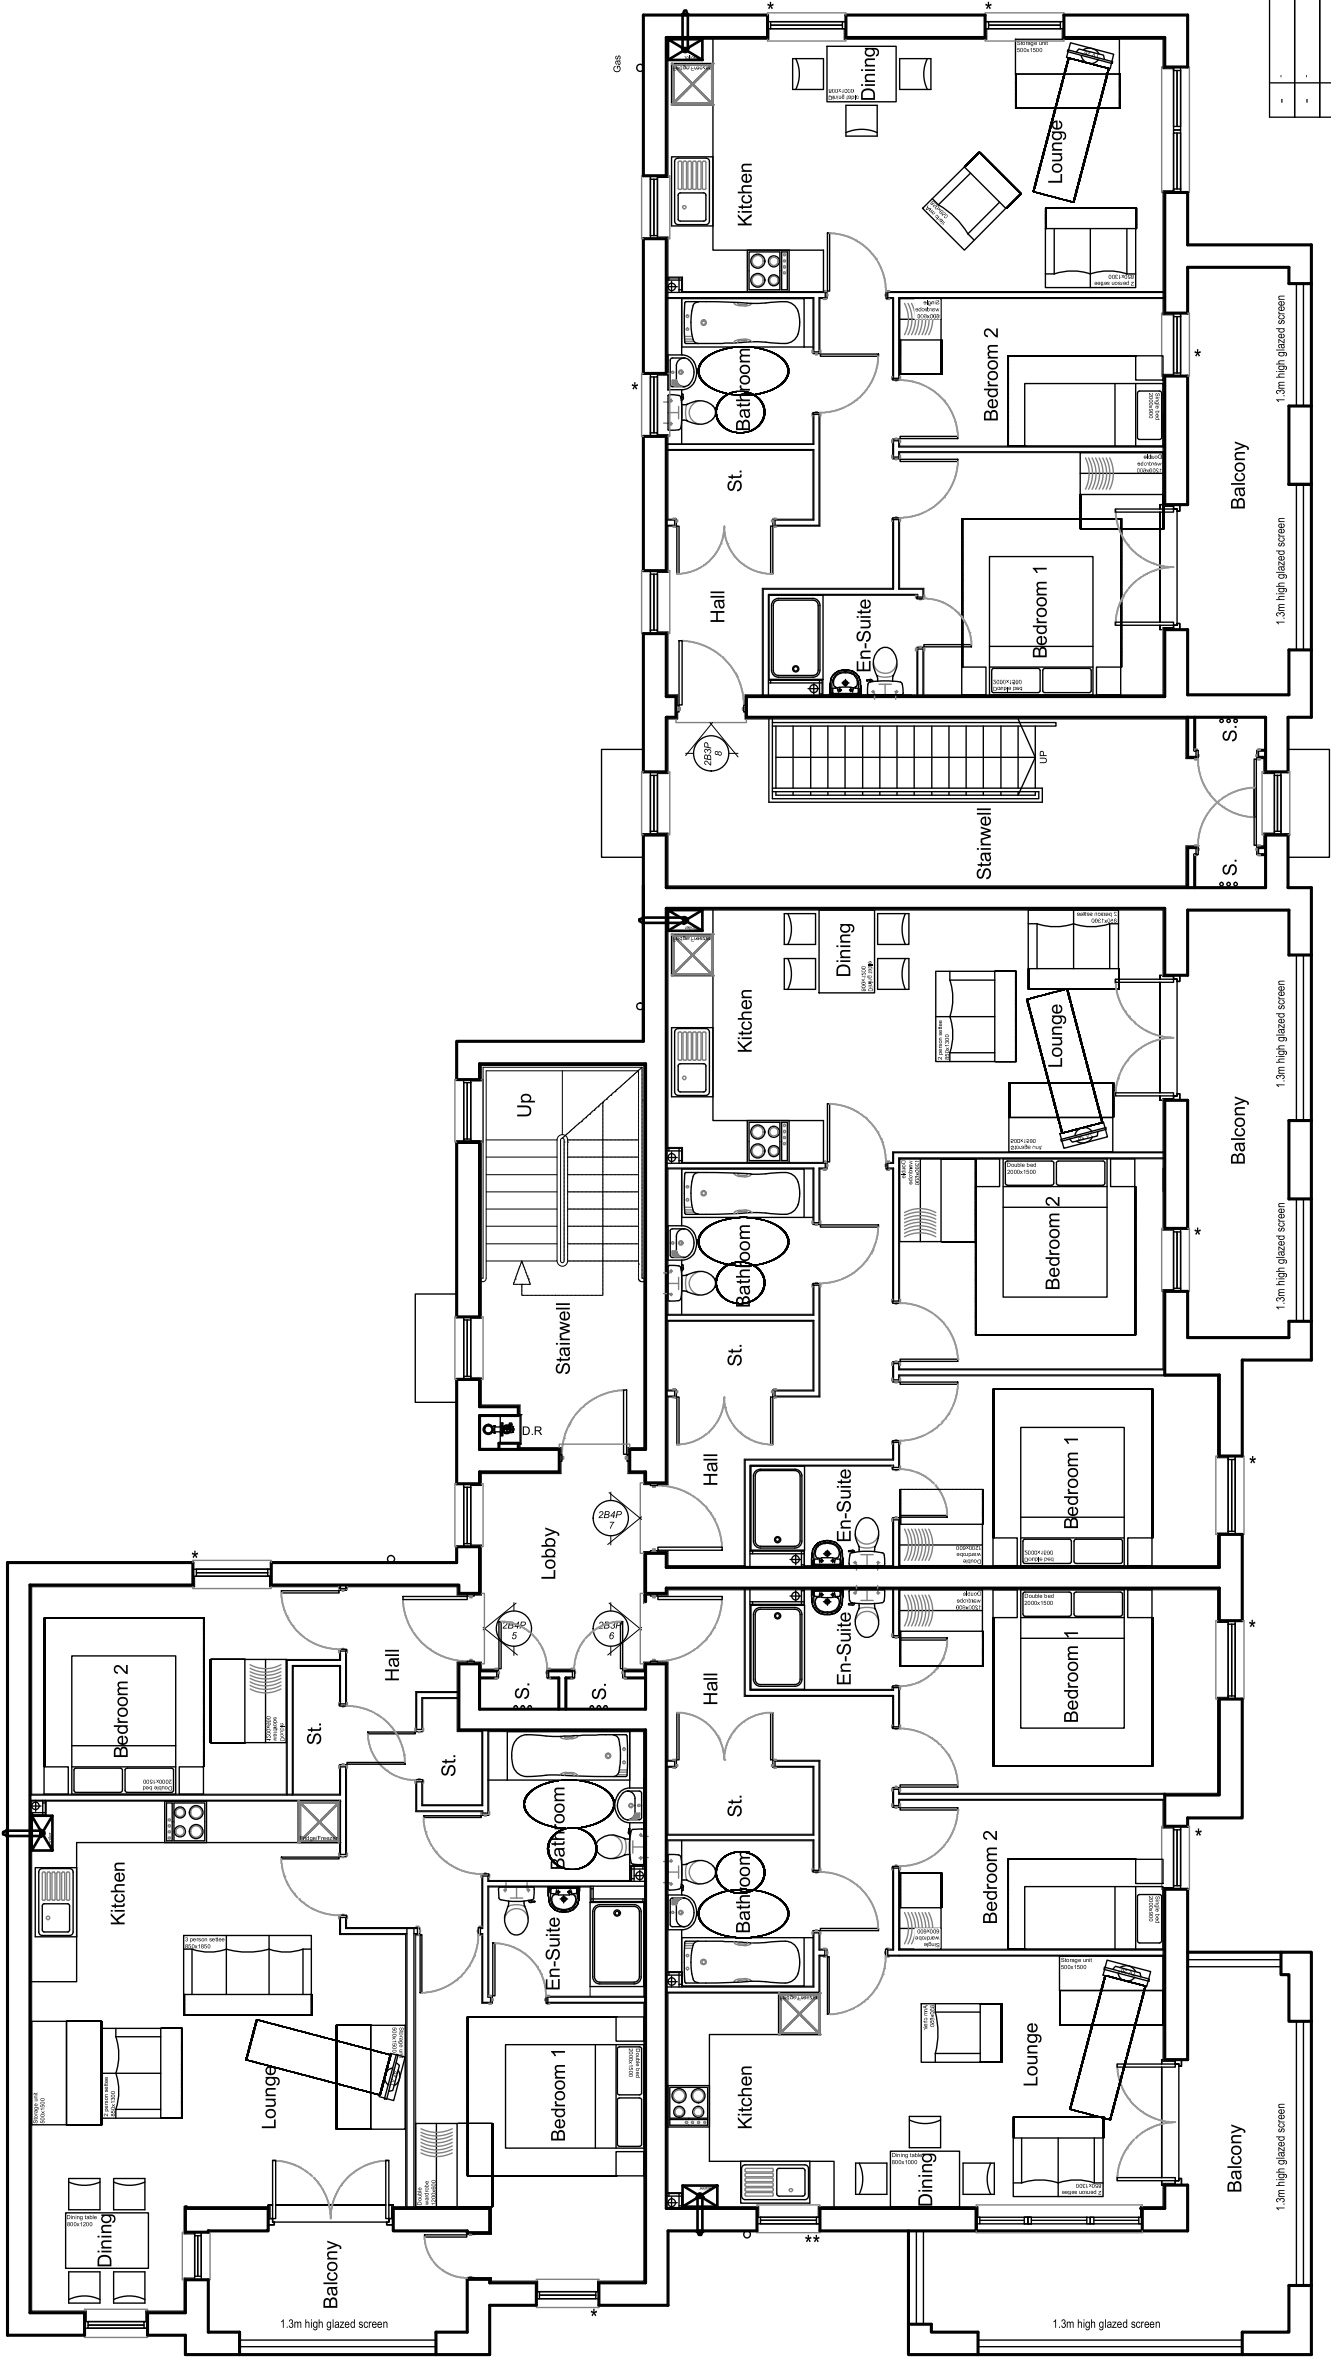

First Floor Plan
** - False Panel
* - Obscured Glazing

 PERSIMMON Together, we make a home Persimmon Homes Thames Valley Persimmon House - Kroll Road, Camberley, Surrey GU15 3TQ Tel: 01276 800800		DATE: Dec. 2020	
Scale: 1:100 @ A3		Dwg No: 546-PL-GE-BAC1-P2	
SHE: Phase 5 Littlehampton		Drawing Title: Block AC-1 - First Floor Plan	
Drawing Status: SUBMITTED		Drawn by: VW Checked by: RC Rev: -	

Rev	Date
-	-
-	-
-	-