


Plots:
190 - 200 - AS
201 - 211 - OP

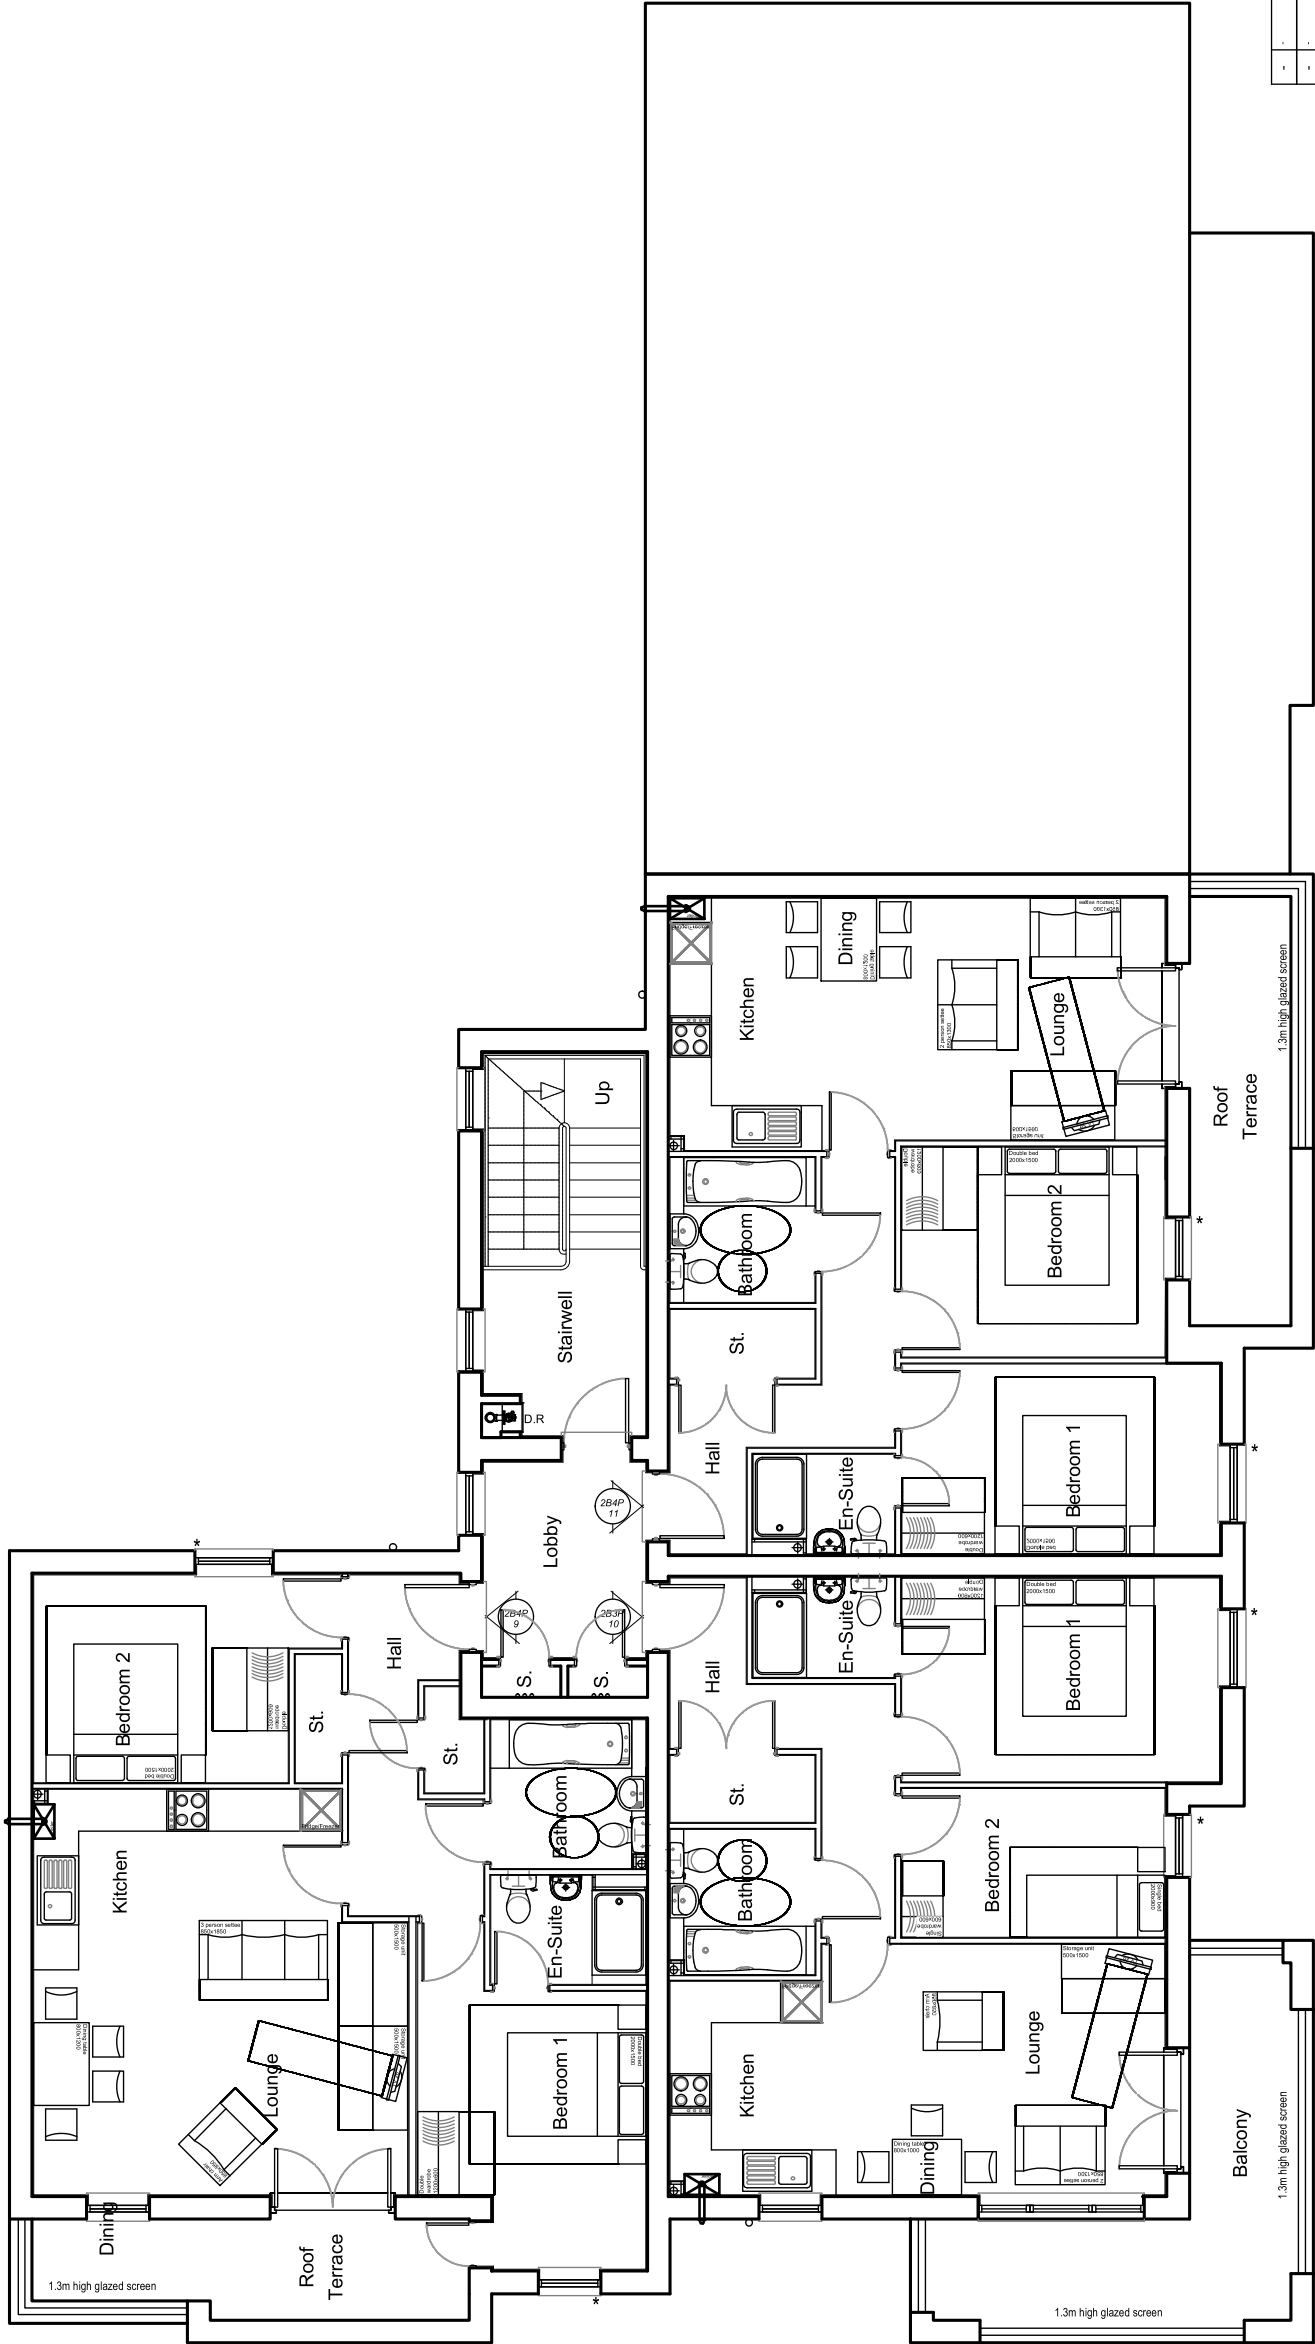

Second Floor Plan

- ** - False Panel
- * - Obscured Glazing

Rev	-	-	-	-	-
Date	-	-	-	-	-

PERSIMMON
Together, we make a home
Persimmon Homes Thames Valley
Persimmon House - Kroll Road,
Cambridge, Surrey GU15 3TQ
Tel: 01276 800800

Drawn by:	Dec. 2020
Scale:	1:100 @ A3
Proj No:	546-PL-GE-BAC1-P3

Drawing Title:	Phase 5 Littlehampton
Block AC-1 - Second Floor Plan	
Drawing Status:	Submitted
Drawn by:	VW
Checked by:	RC
Rev:	-

