




Front / Side Elevation
* - Obscured Glazing

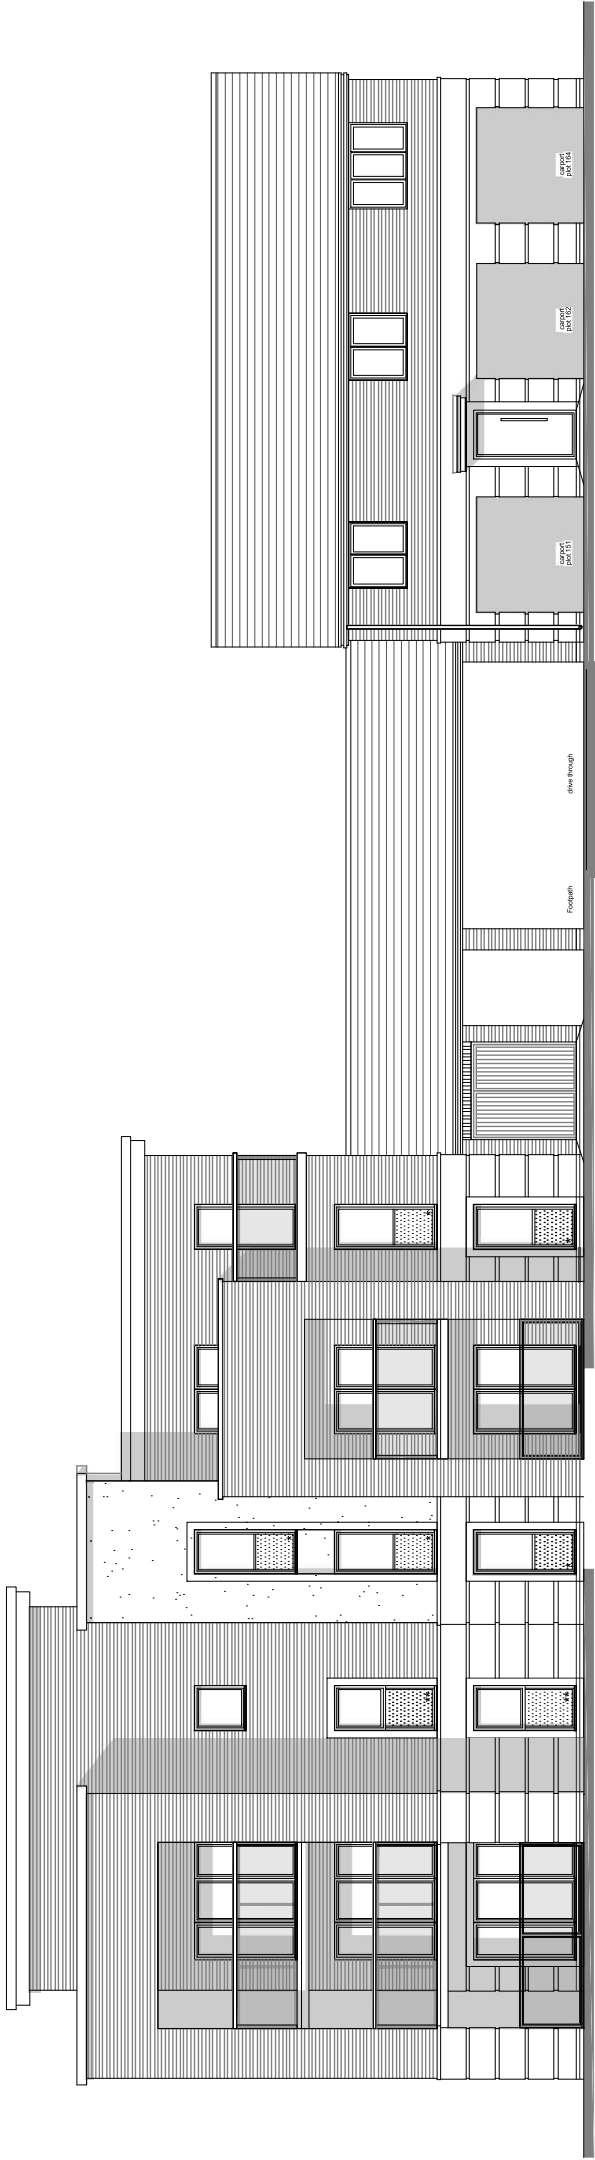

Front Elevation
** - False Panel
* - Obscured Glazing



Scale
1:100

Author	1	2	
Rev	1	2	

PERSIMMON
Together, we make a home
Persimmon Homes Limited
Persimmon Homes, North Road,
Cambridge, Cambridgeshire, CB4 3TQ
Tel: 01223 806000

Phase 5
Littlehampton

Dec-2020
1:100 @ A2
546-PL-GE-BAC-E1

Block AC-2 - Elevations

Drawn By: AT
Checked By: RC
Rev: -

Submitted