



Plots:
190 - 200 - AS
201 - 211 - OP

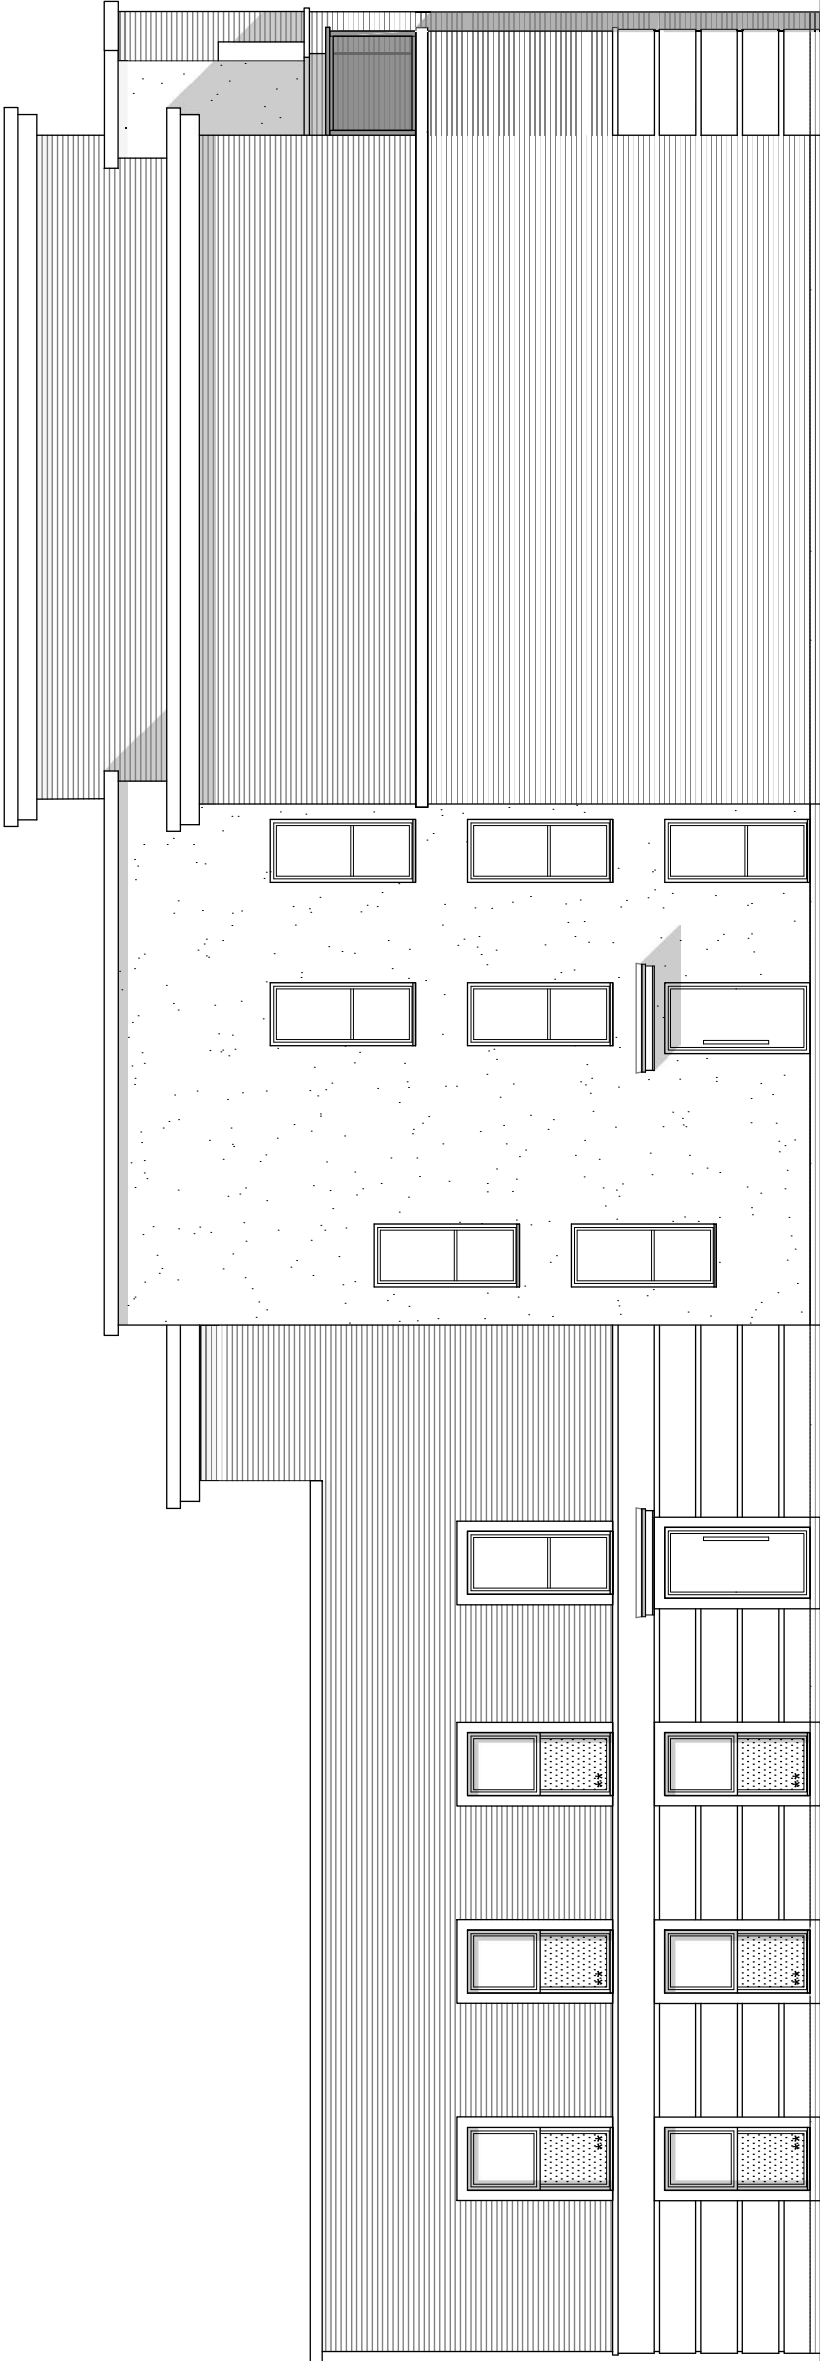

Rear Elevation
** - False Panel
* - Obscured Glazing



Side Elevation
* - Obscured Glazing

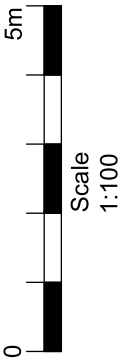

-	-	-	-	-	Date
-	-	-	-	-	
-	-	-	-	-	
-	-	-	-	-	
Rev					
PERSIMMON Together, we make a home Persimmon Homes Thames Valley Persimmon House, Kroll Road, Cambridge, Surrey GU15 3TQ Tel: 01276 800980					
Site:		Phase 5 Littlehampton		Date: Dec. 2020	
Scale:				1:100 @ A3	
Dwg No:				346-PL-GE-BAC1-E3	
Drawing Title:					
Block AC-1 - Elevations				Drawing Status:	
SUBMITTED				Drawing by: AT	
				Checked by: RC	
Rev:				Rev: -	