
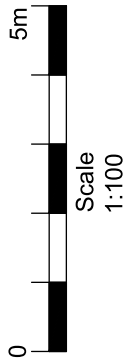


Plots:
74 - 82

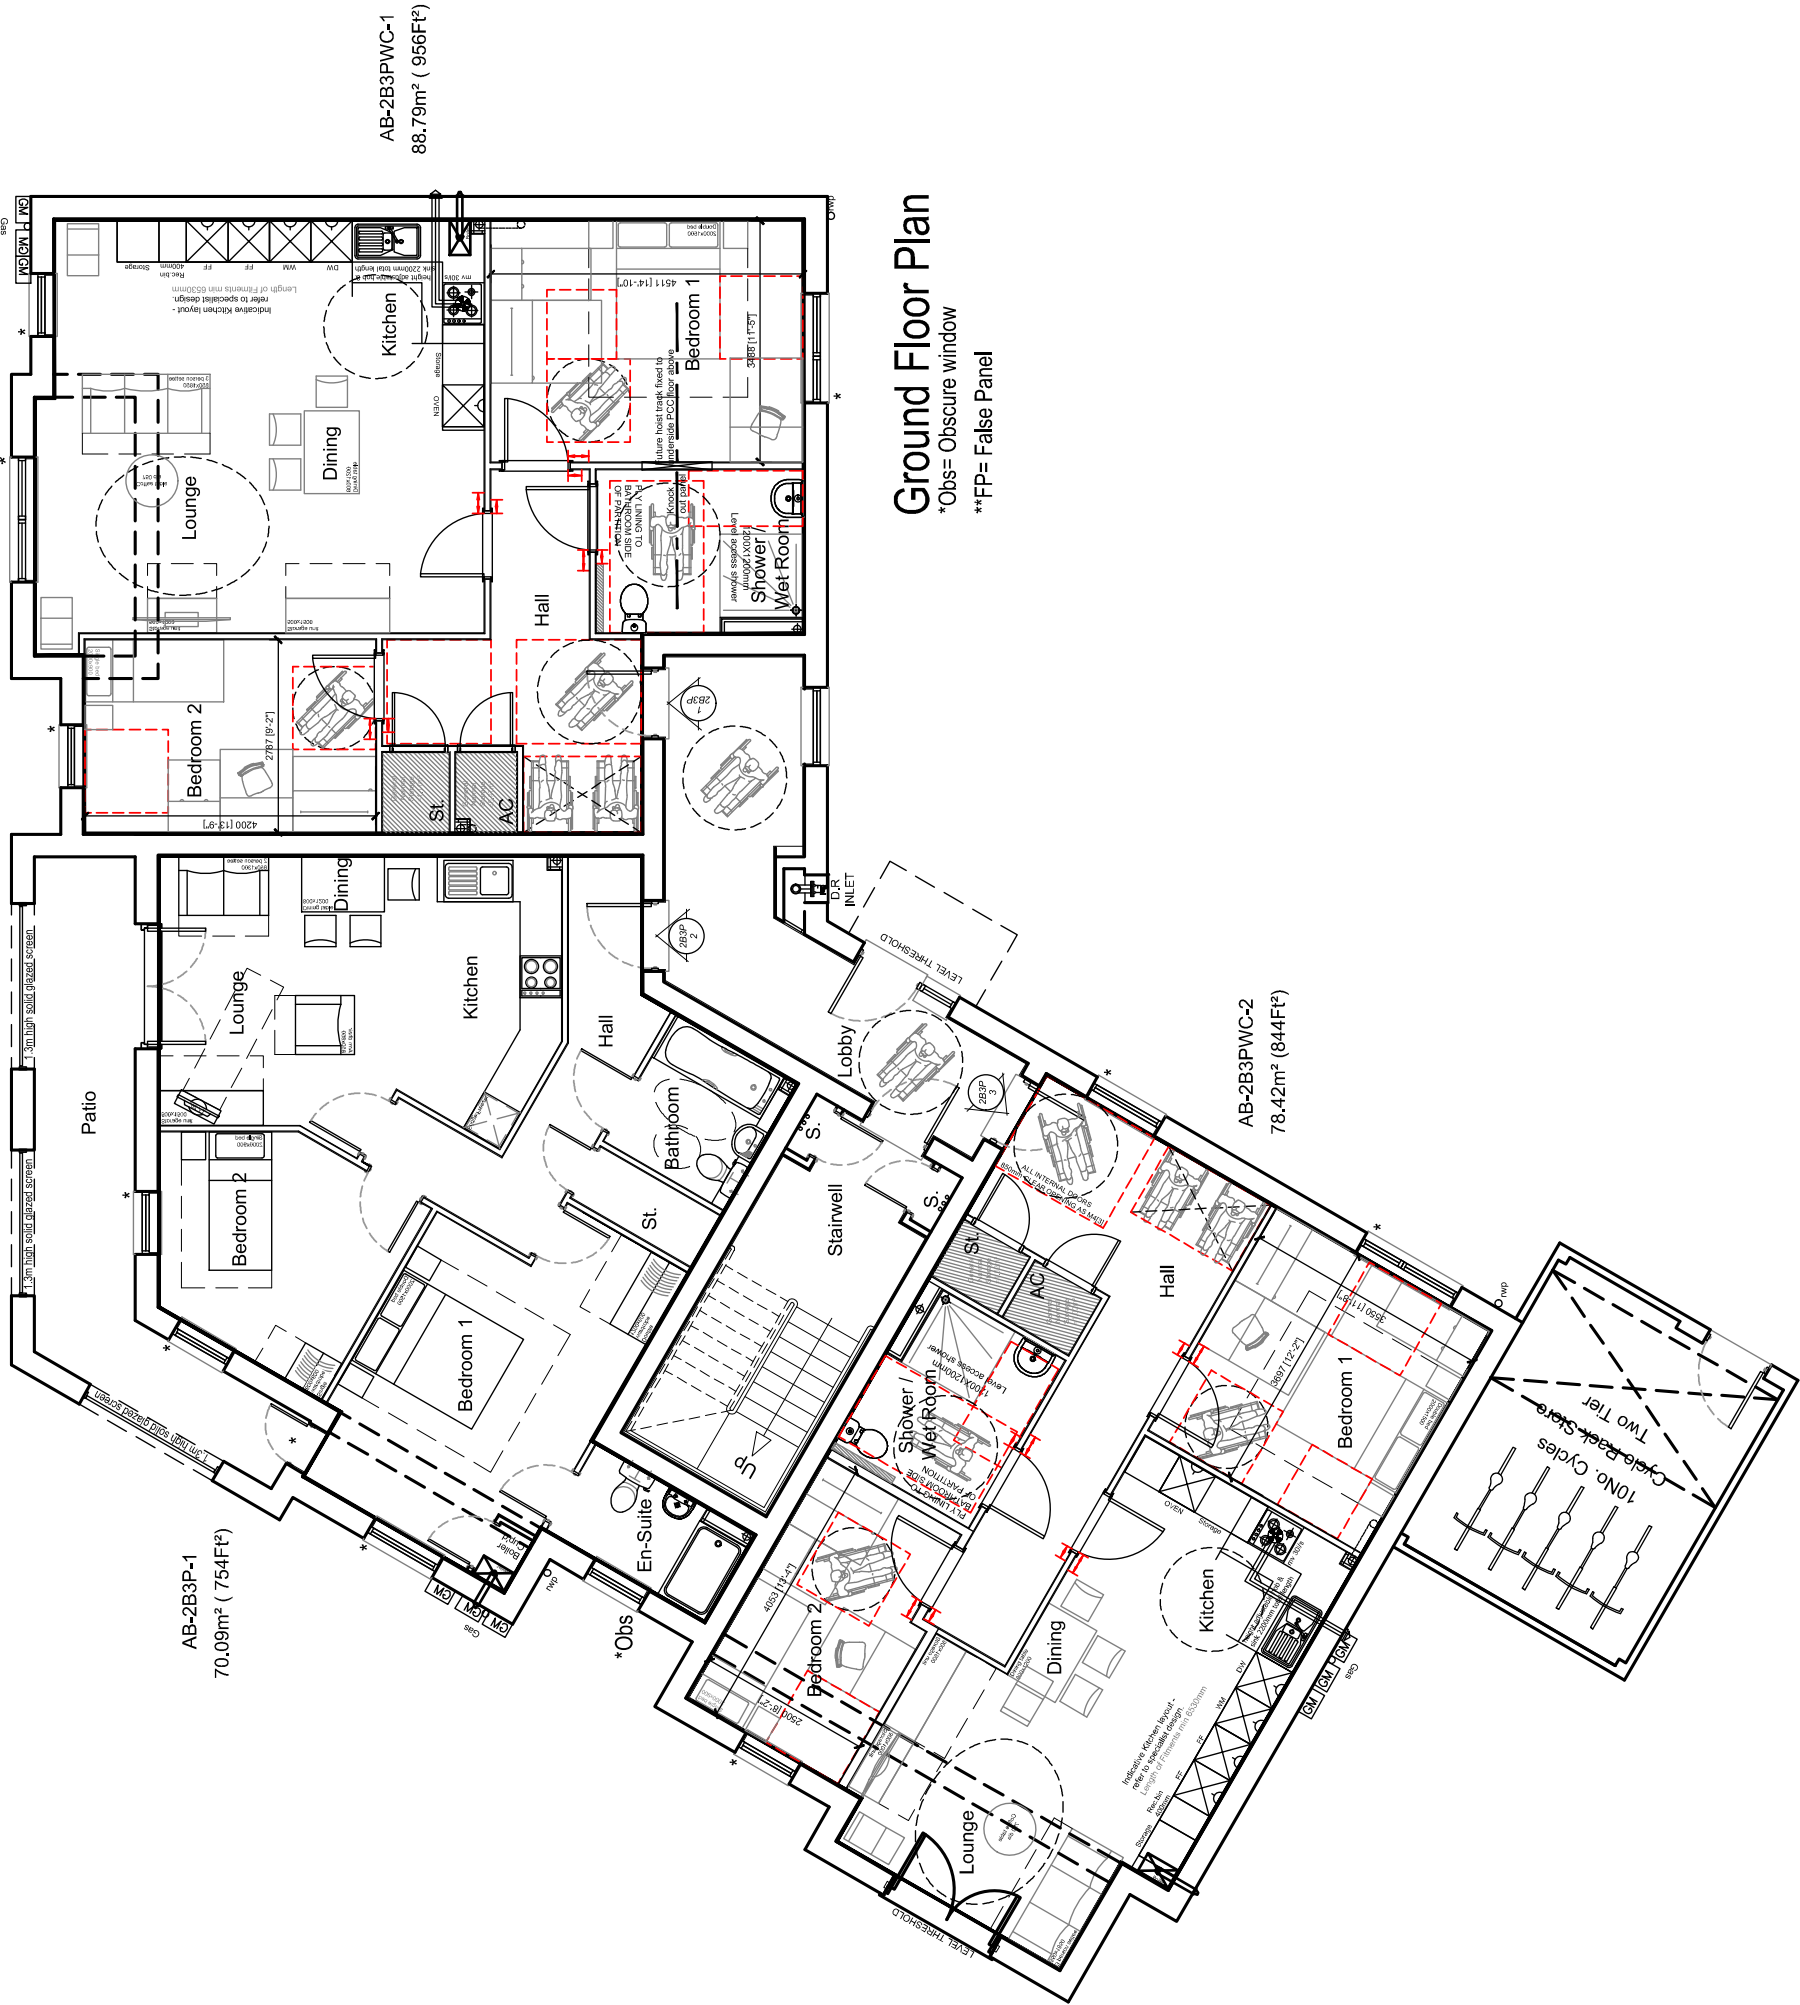

-	-	-	-	-	-
-	-	-	-	-	-
-	-	-	-	-	-
-	-	-	-	-	-
Rev					Date

 PERSIMMON Together, we make a home Persimmon Homes Thames Valley Persimmon House - Kroll Road, Camberley, Surrey GU15 3TQ Tel: 01276 800800	Phase 5 Littlehampton	DATE: Dec. 2020 SCALE: 1:100 @ A3 DWG No: 546-PL-CV-BAB-P1
Drawing Title: Block AB - Ground Floor Plan		
Drawing Status: SUBMITTED	Drawn by: AT	Checked by: RC
		Rev.: -