
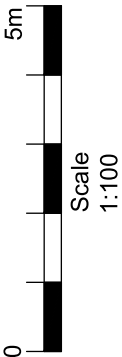


Plots:
74 - 82

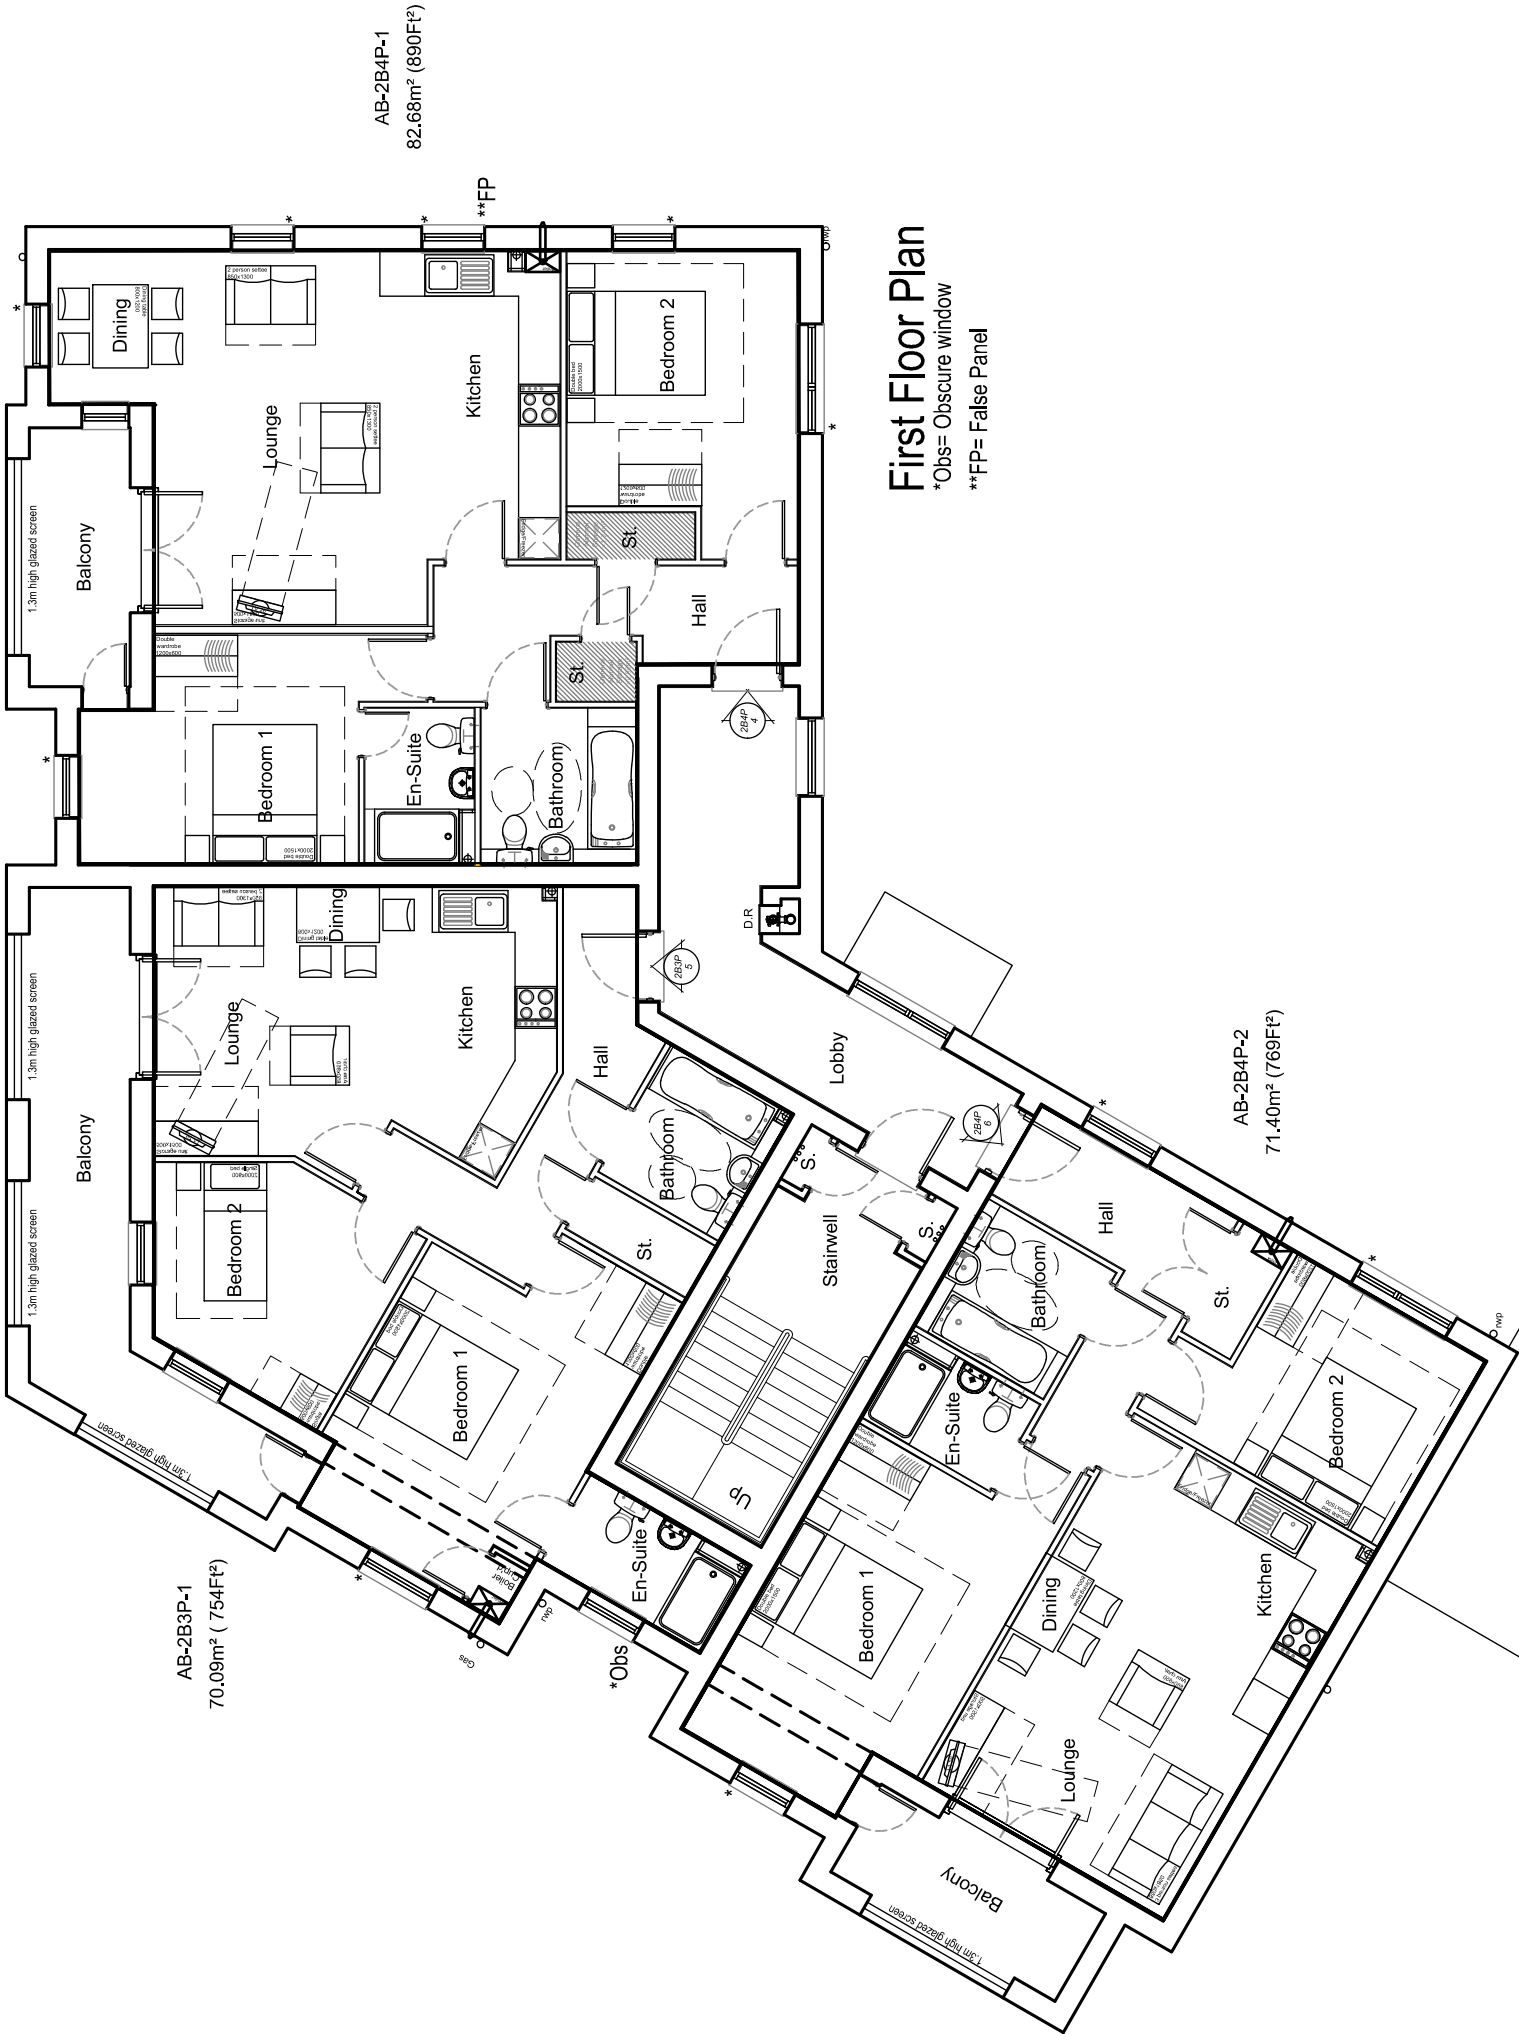

Rev	-	-	-	-	-
Date	-	-	-	-	-
PERSIMMON Together, we make a home Persimmon Homes Thames Valley Persimmon House, Kroll Road, Cambridge, Surrey GU15 3TQ Tel: 01276 800800					
Site:		Phase 5 Littlehampton			
Date:		Dec. 2020			
Scale:		1:100 @ A3			
Dwg No:		546-PL-CV-BAB-P2			
Drawing Title:		Block AB - First Floor Plan			
Drawing Status:		SUBMITTED			
Drawn by:		AT		Checked by: RC	
Rev:		-			