



Plots:
74 - 82

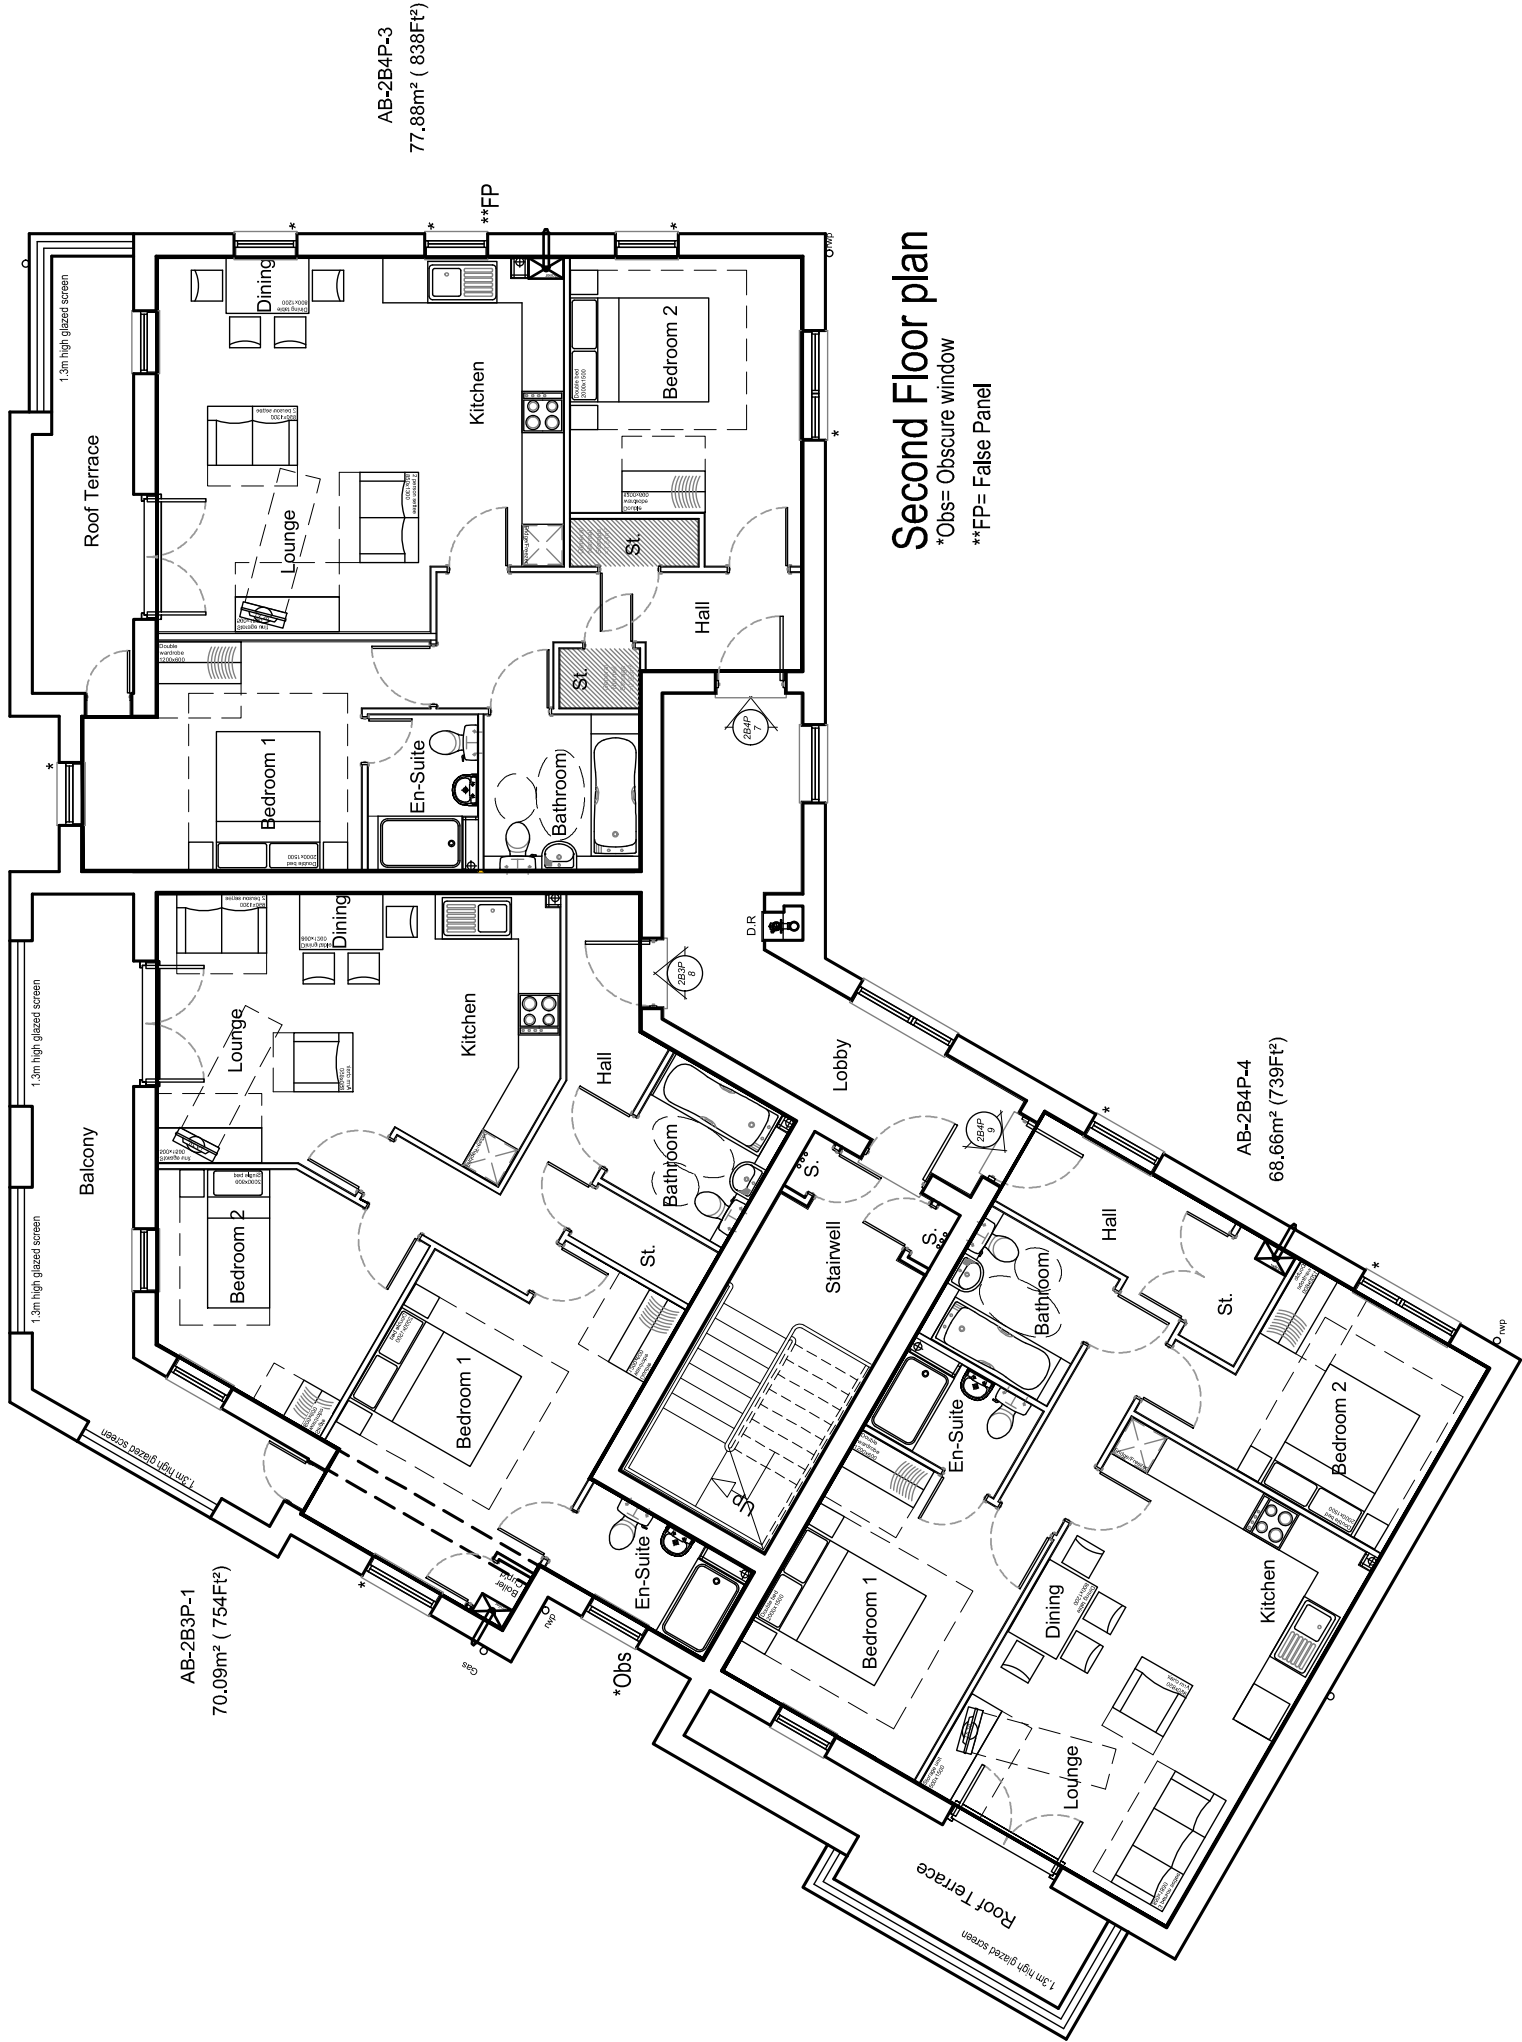

Second Floor plan

*Obs= Obscure window

**FP= False Panel

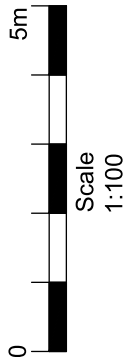

Rev	-	-	-	-	-
Date	-	-	-	-	-

PERSIMMON
Together, we make a home
Persimmon Homes Thames Valley
Persimmon House, Kroll Road,
Cambridge, Surrey GU15 3TQ
Tel: 01276 800800

Site:	Phase 5 Littlehampton	Date:	Dec. 2020
Scale:	1:100 @ A3		
Dwg No:	546-PL-CV-BAP-P3		

Drawing Title:	Block AB - Second Floor Plan
----------------	------------------------------

Drawing Status:	Submitted
Drawn by:	AT
Checked by:	RC
Rev:	-