



Plots:
74 - 82

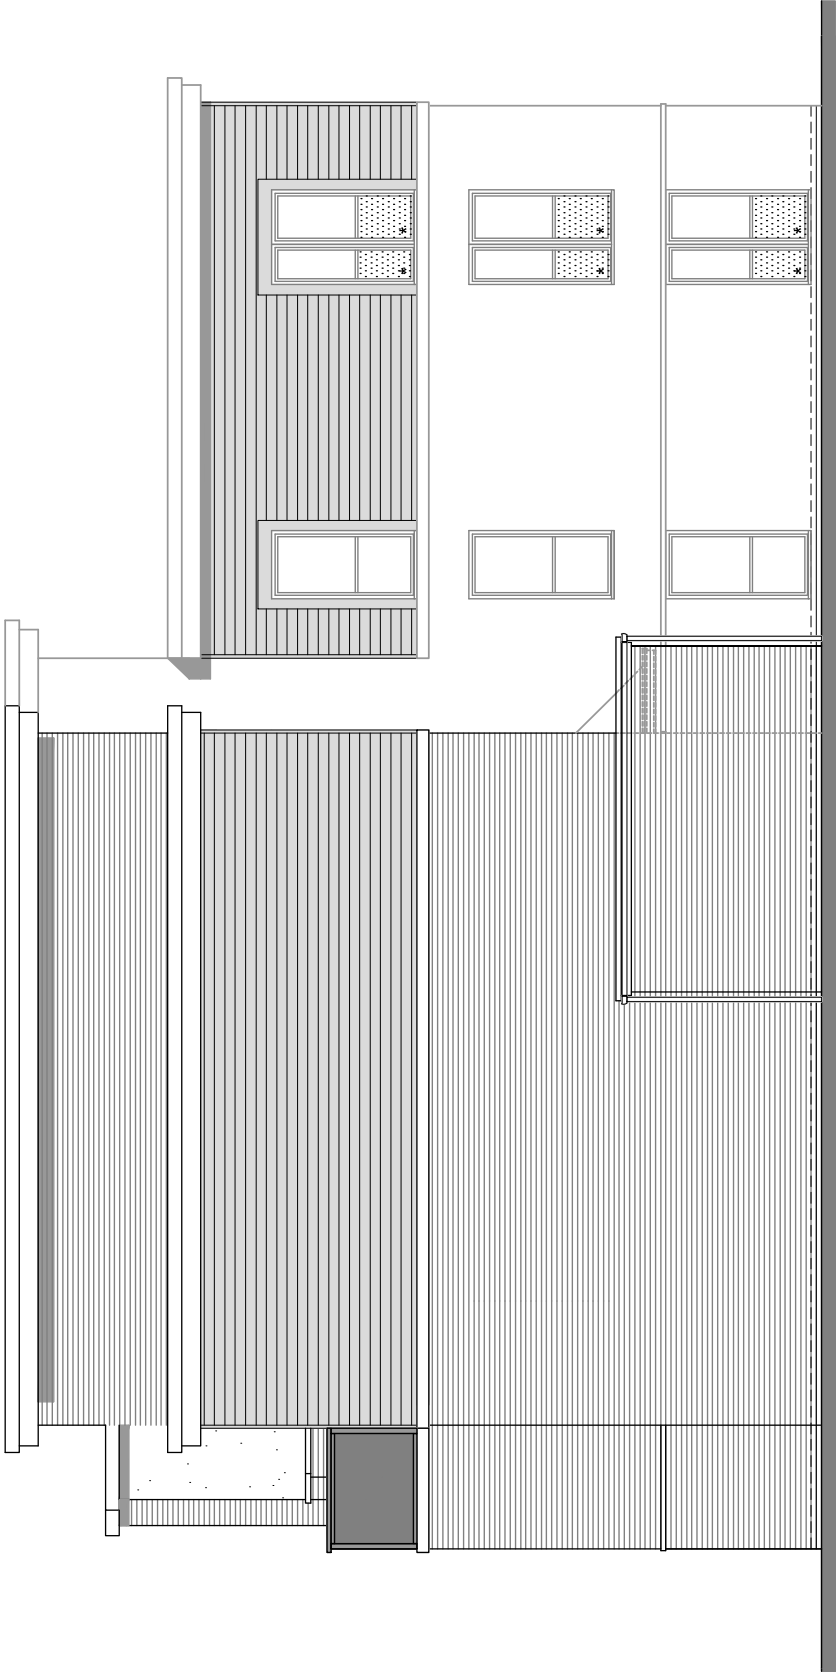

Side / Rear Elevation - 3

*Obs= Obscure window
**FP= False Panel

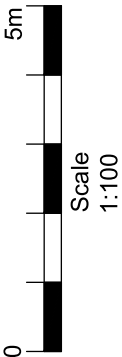

Rev	-	-	-	-	Date
PERSIMMON Together, we make a home Persimmon Homes Thames Valley Persimmon House, Kroll Road, Camberley, Surrey GU15 3TQ Tel: 01276 800800					
Site:		Phase 5 Littlehampton		Date: Dec. 2020	
Scale:		1:100 @ A3			
Dwg No:		546-PL-CW-BAB-E3			
Drawing Title: Block AB - Elevation					
Drawing Status:		Drawn by: AT Checked by: RC		Rev: -	
SUBMITTED					