



Plots:
42 - 50

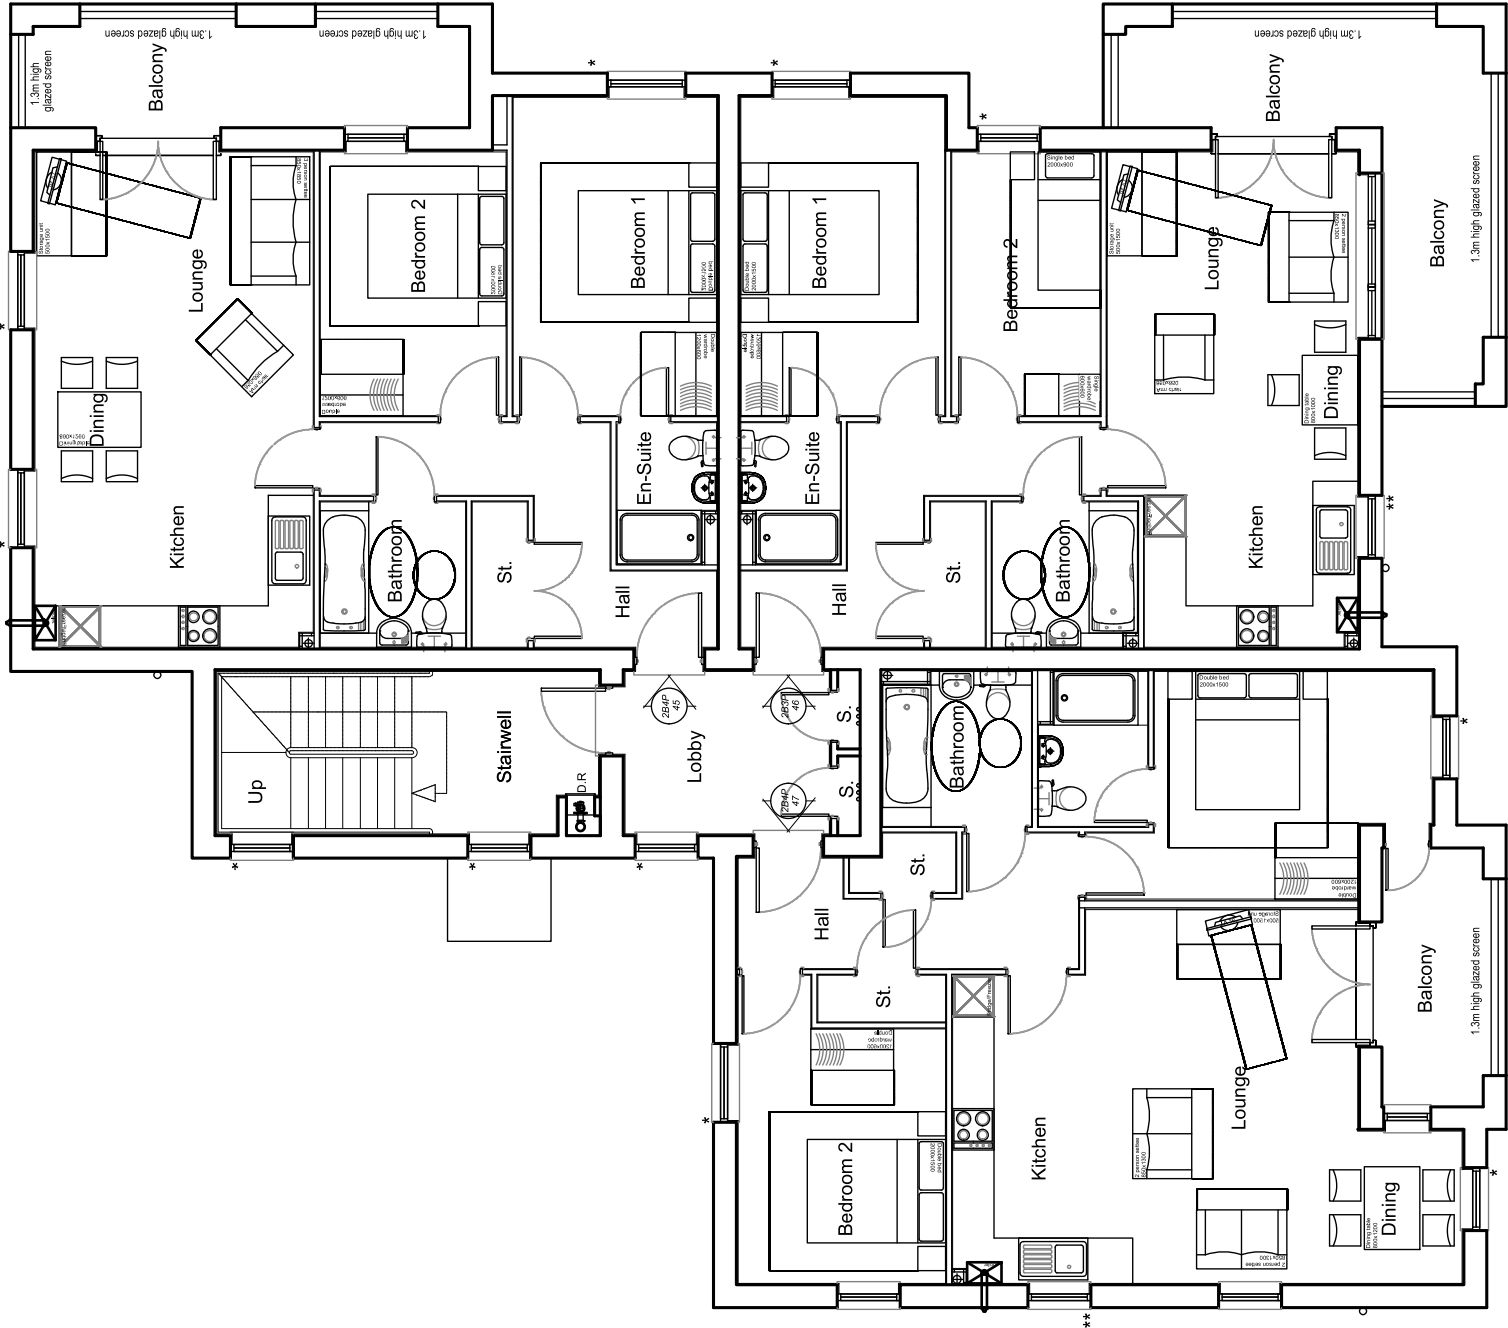

First Floor Plan

- ** - False Panel
- * - Obscured Glazing

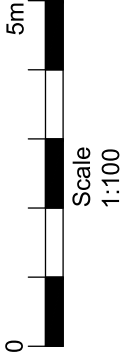

Phase 5 Littlehampton	DATE: Dec. 2020
	SCALE: 1:100 @ A3
	DWG No: 546-PL-CV-BAA-P2
Drawing Title: Block AA - First Floor Plan	
Drawing Status: SUBMITTED	
Drawing by: VW RC	
Rev: -	

Rev	-	-	-	-	Date
Rev	-	-	-	-	Date
Rev	-	-	-	-	Date
Rev	-	-	-	-	Date

PERSIMMON
Together, we make a home

Persimmon Homes Thames Valley
Persimmon House, Knull Road,
Cambridge, Surrey GU15 3TQ
Tel: 01276 800800