



Plots:  
42 - 50

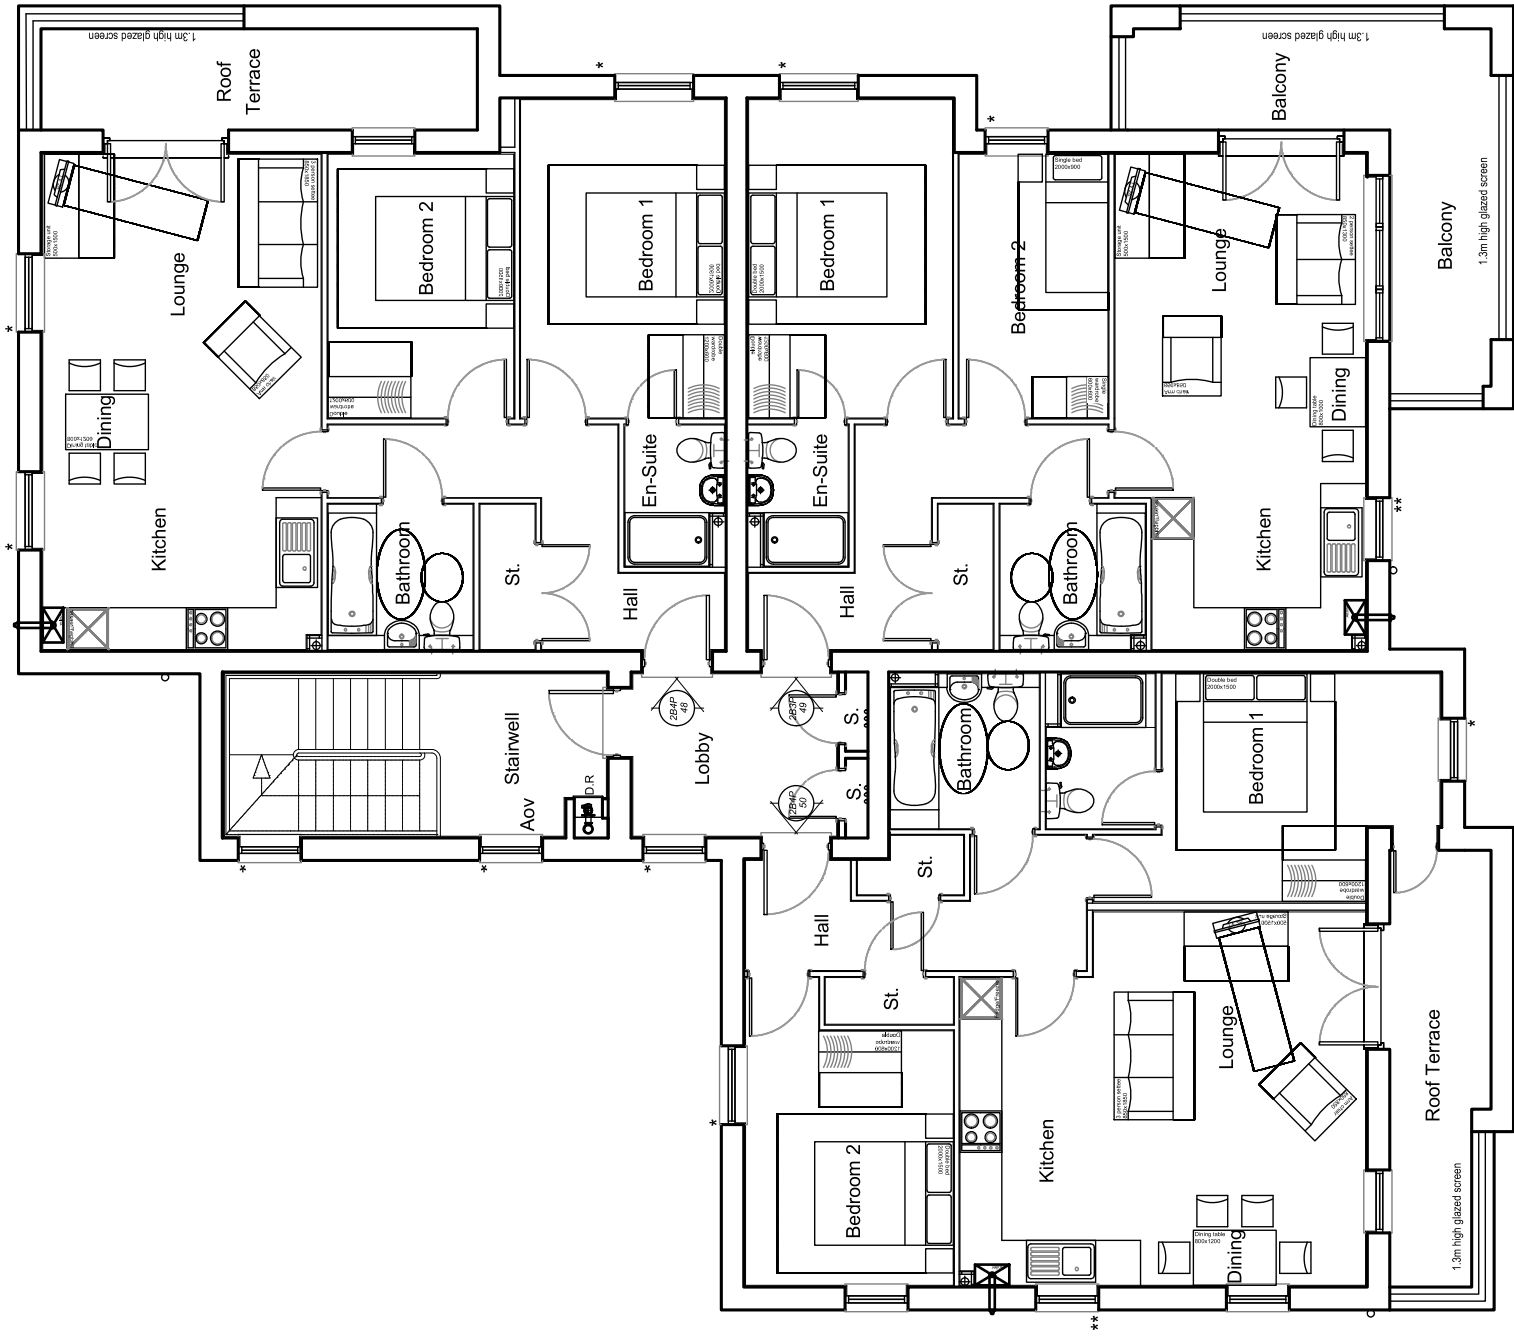

Second Floor Plan

- \*\* - False Panel
- \* - Obscured Glazing

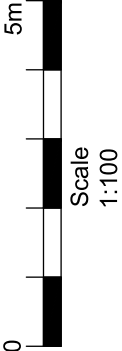

|     |  |      |   |   |   |
|-----|--|------|---|---|---|
| -   |  | -    | - | - | - |
| -   |  | -    | - | - | - |
| -   |  | -    | - | - | - |
| -   |  | -    | - | - | - |
| Rev |  | Date |   |   |   |



**PERSIMMON**  
Together, we make a home  
Persimmon Homes Thames Valley  
Persimmon House, Knull Road,  
Cambridge, Surrey GU15 3TQ  
Tel: 01276 800800

|                          |  |                          |  |
|--------------------------|--|--------------------------|--|
| Phase 5<br>Littlehampton |  | DATE: Dec. 2020          |  |
|                          |  | SCALE: 1:100 @ A3        |  |
|                          |  | Dwg No: 546-PL-CV-BAA-P3 |  |

|                                                |  |                                     |  |
|------------------------------------------------|--|-------------------------------------|--|
| Drawing Title:<br>Block AA - Second Floor Plan |  | Drawing Status:<br><b>SUBMITTED</b> |  |
| Drawn by:<br>VW                                |  | Checked by:<br>RC                   |  |
| Rev:                                           |  | -                                   |  |