


Plots:
74 - 82

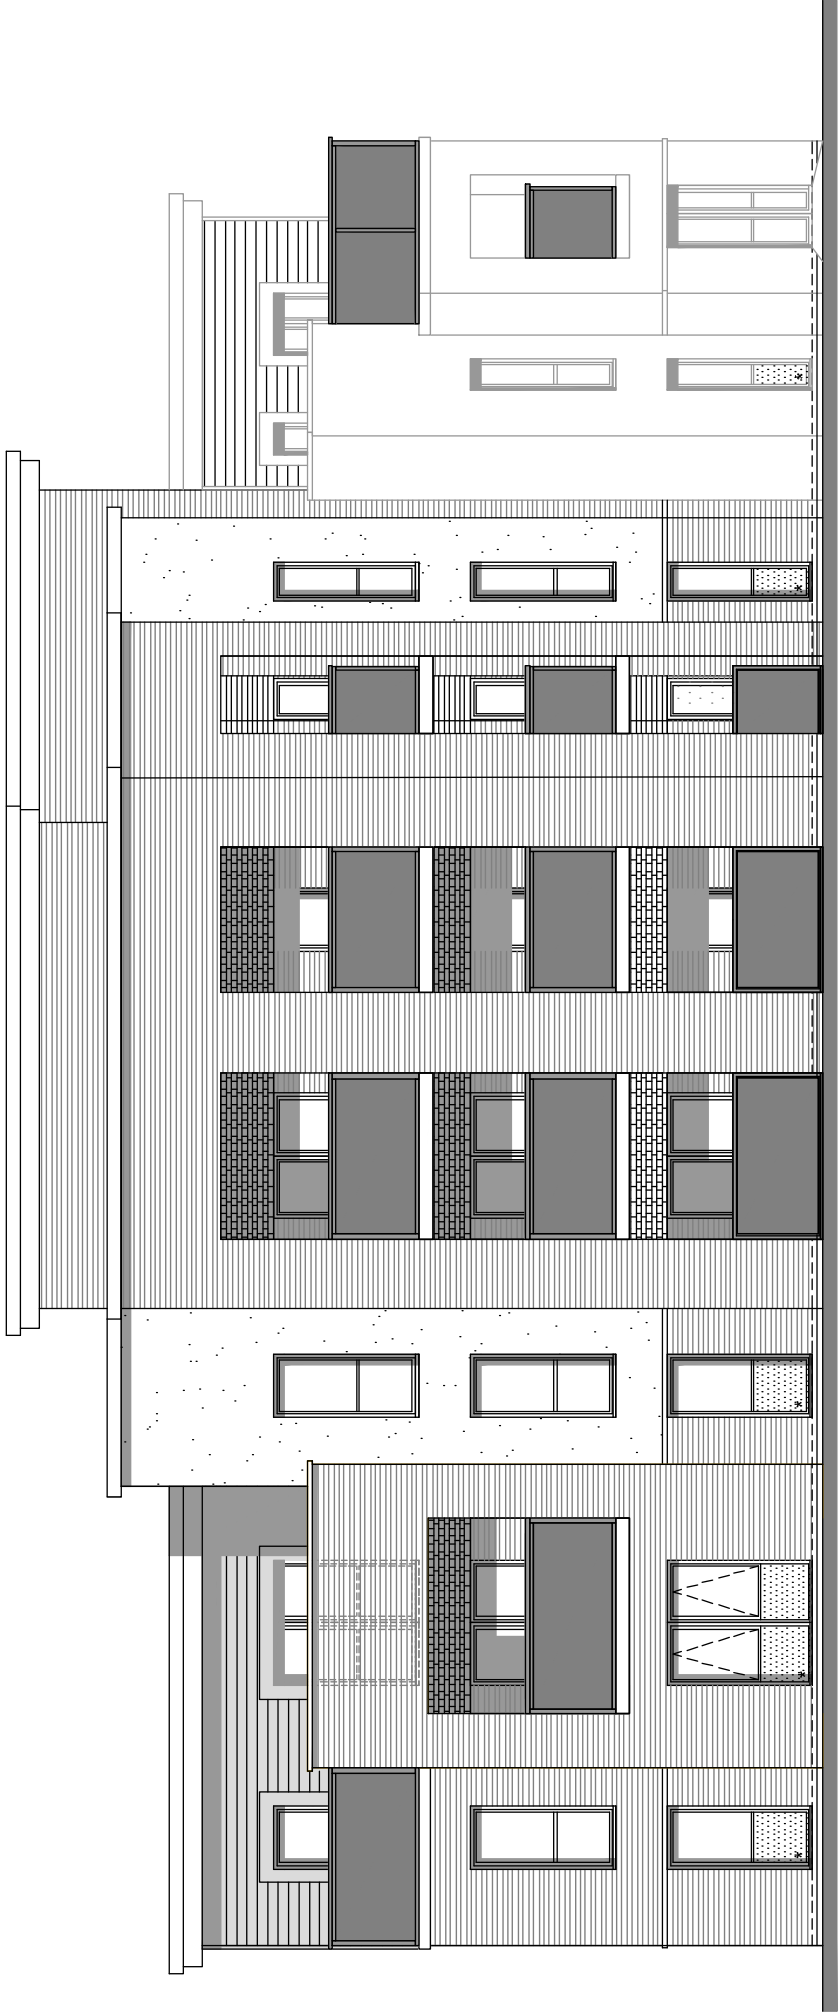


Front Elevation - 1

*Obs= Obscure window
**FP= False Panel



Front Elevation - 2

*Obs= Obscure window
**FP= False Panel

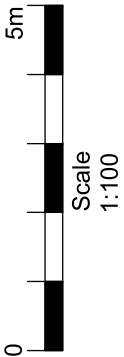

Rev	-	-	-	-	Date
Phase	-	-	-	-	Dec. 2020
Scale	-	-	-	-	1:100 @ A3
Proj No:	-	-	-	-	546-PL-CV-BAB-E1
Drawing Title: Block AB - Elevations					
Drawing Status: Drawn by: AT Checked by: RC					
Rev: -					

**PERSIMMON**
Together, we make a home

Persimmon Homes Thames Valley
Persimmon House, Keel Road,
Cambridge, Surrey GU11 3TQ
Tel: 01276 808080

Phase 5
Littlehampton

Scale:
Dec. 2020
1:100 @ A3
Proj No:
546-PL-CV-BAB-E1