


Plots:
74 - 82


Side / Rear Elevation - 1

*Obs= Obscure window
**FP= False Panel

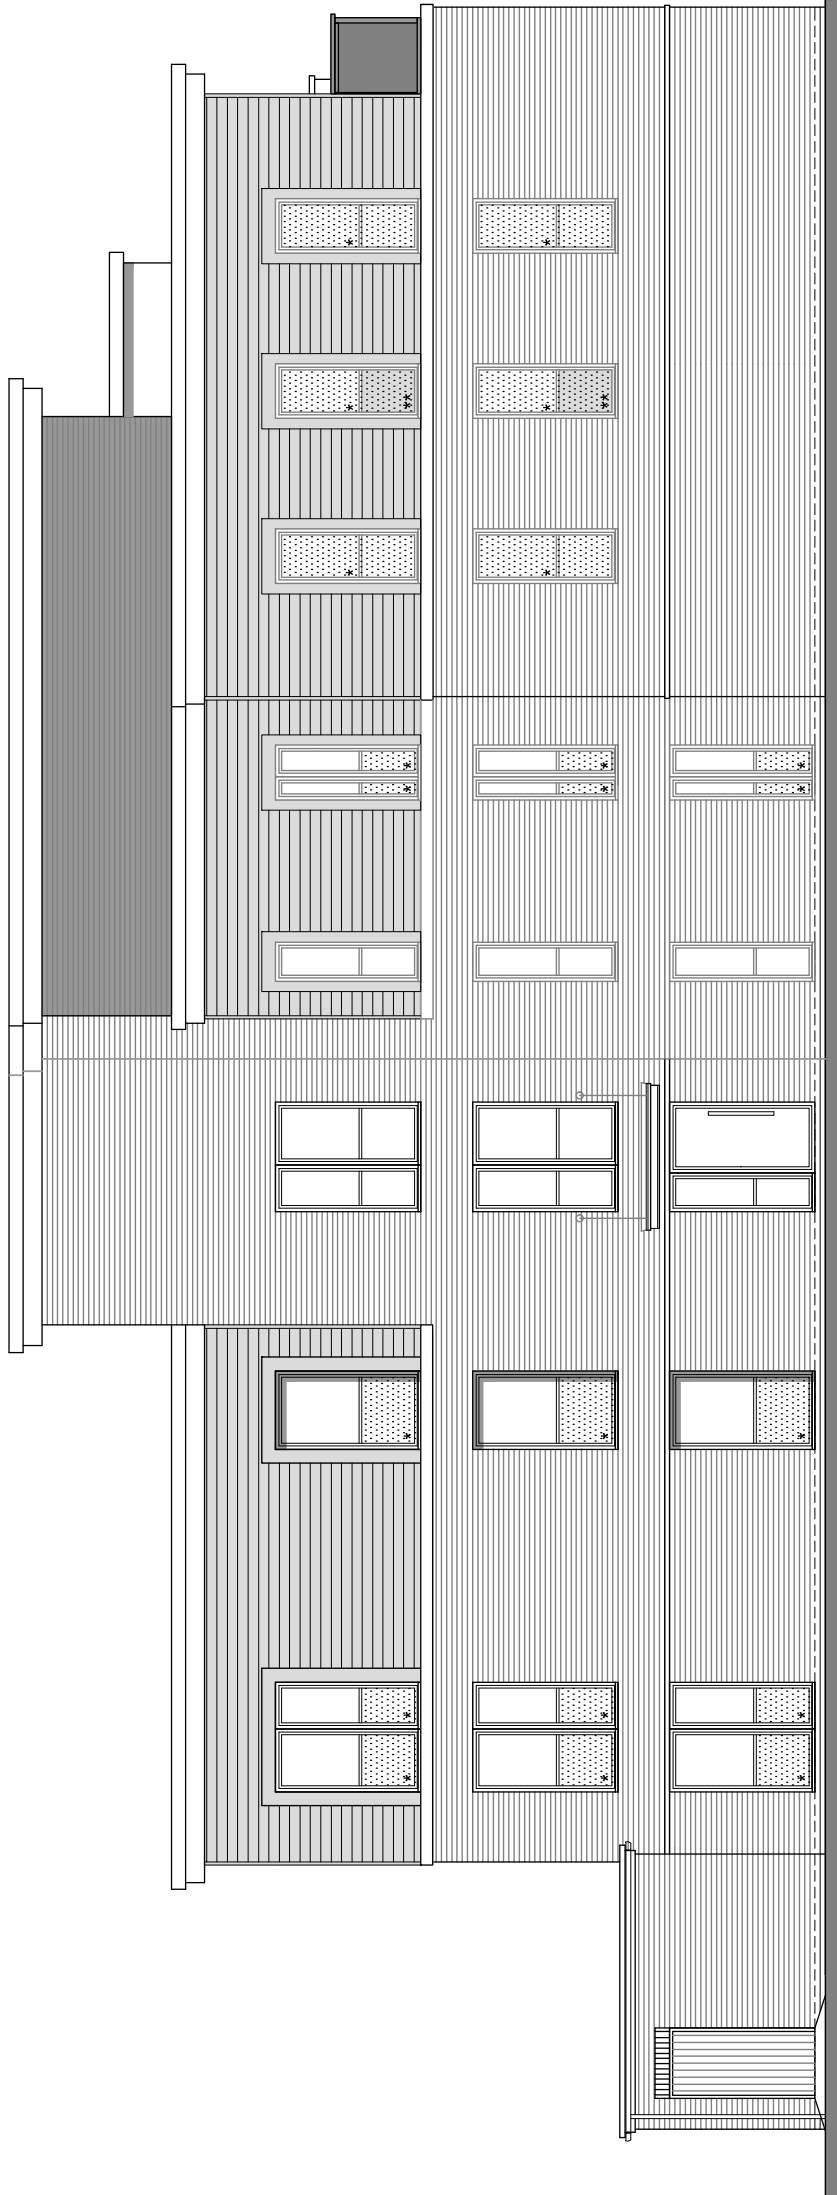

Side / Rear Elevation - 2

*Obs= Obscure window
**FP= False Panel

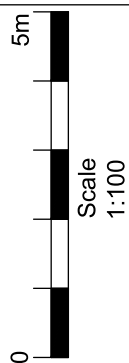

Rev		Date
1		
2		
3		



PERSIMMON

Together, we make a home

Persimmon Homes Thames Valley
Persimmon House, Knoll Road,
Camberley, Surrey GU15 3TQ
Tel: 01276 808080

Phase 5
Littlehampton

Date: Dec. 2020

Scale: 1:100 @ A3

Fig No: 546-PL-CW-BAB-E2

Drawing Title:
Block AB - Elevations

Drawing Status:

Drawn by:	AT
Checked by:	RC

25