



Plots:  
42 - 50

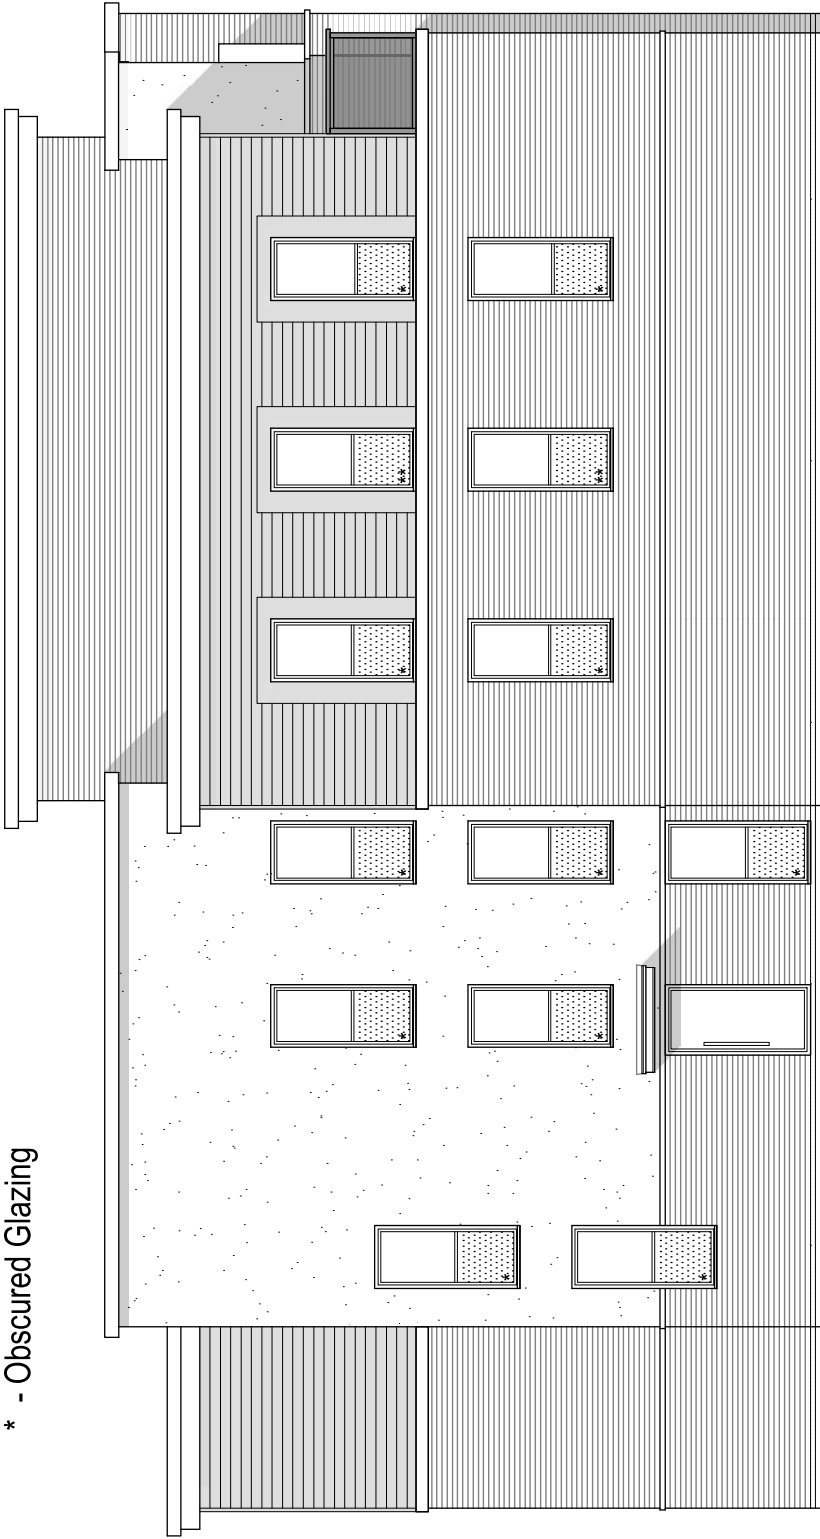

Side Elevation  
\*\* - False Panel  
\* - Obscured Glazing



Rear Elevation  
\*\* - False Panel  
\* - Obscured Glazing

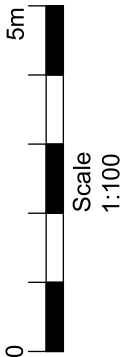

|   |   |                       |   |                  |      |
|---|---|-----------------------|---|------------------|------|
| Rev   | - | -                     | - | -                | Date |
| <div><div></div><div><div>PERSIMMON</div><div>Together, we make a home</div><div>Persimmon Homes Thames Valley</div><div>Persimmon House, Kail Road,</div><div>Cambley, Surrey GU15 3TQ</div><div>Tel: 01276 800800</div></div></div> |   |                       |   |                  |      |
| Site:   |   | Phase 5               |   | Dec. 2020        |      |
| Drawing Title:   |   | Block AA - Elevations |   | Scale:           |      |
| Drawing Status:   |   | SUBMITTED             |   | 1:100 @ A3       |      |
| Drawing by:   |   | AT                    |   | Dwg No:          |      |
| Checked by:   |   | RC                    |   | 546-PL-CV-BAA-E3 |      |
| Rev:   |   | -                     |   |                  |      |