


Plots:
42 - 50

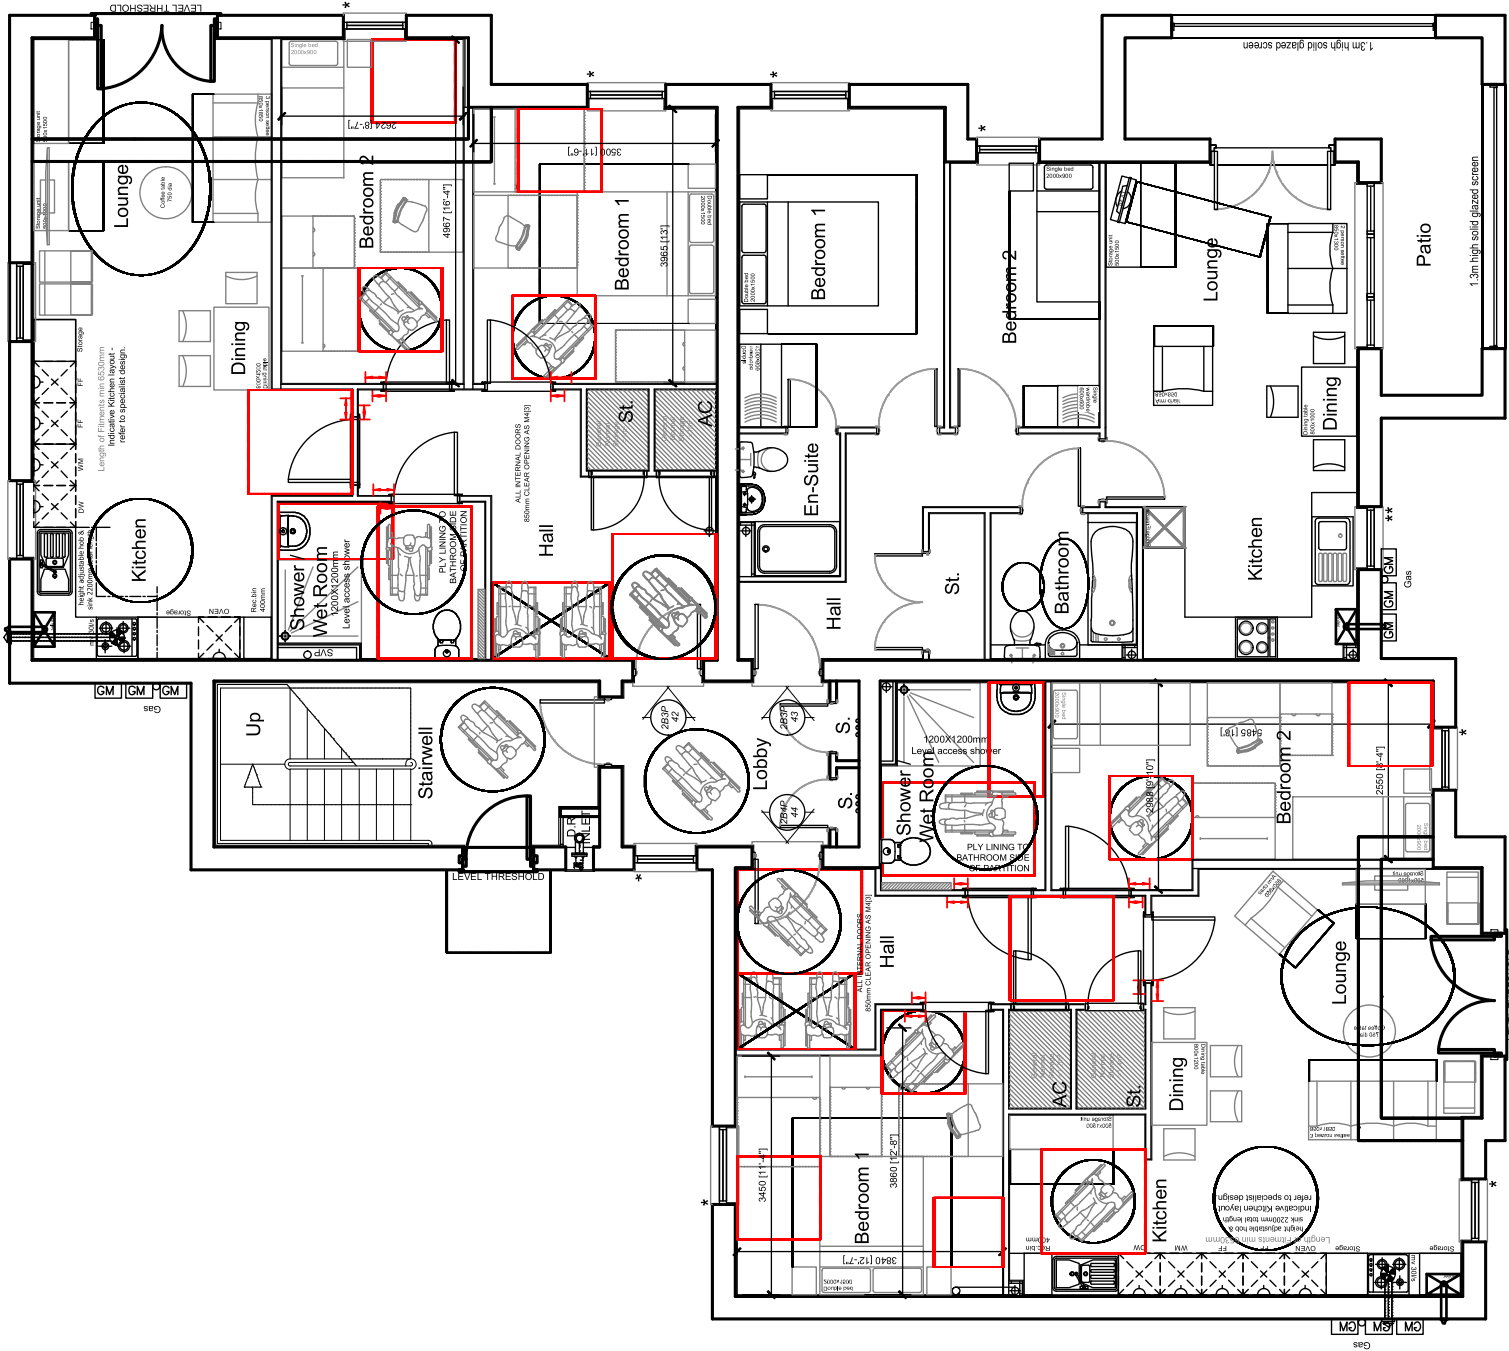

Ground Floor Plan

** - False Panel

* - Obscured Glazing

Rev	-	-	-	-	-
Date	-	-	-	-	-
PERSIMMON Together, we make a home Persimmon Homes Thames Valley Persimmon House, Knull Road, Camberley, Surrey GU15 3TQ Tel: 01276 800800					
Site: Phase 5 Littlehampton		Date: Dec. 2020		Scale: 1:100 @ A3	
				Dwg No: 546-PL-CV-BAA-P1	
Drawing Title: Block AA - Ground Floor Plan					
Drawing Status: SUBMITTED		Drawn by: VW		Checked by: RC	
				Rev: -	