



Plots:
42 - 50

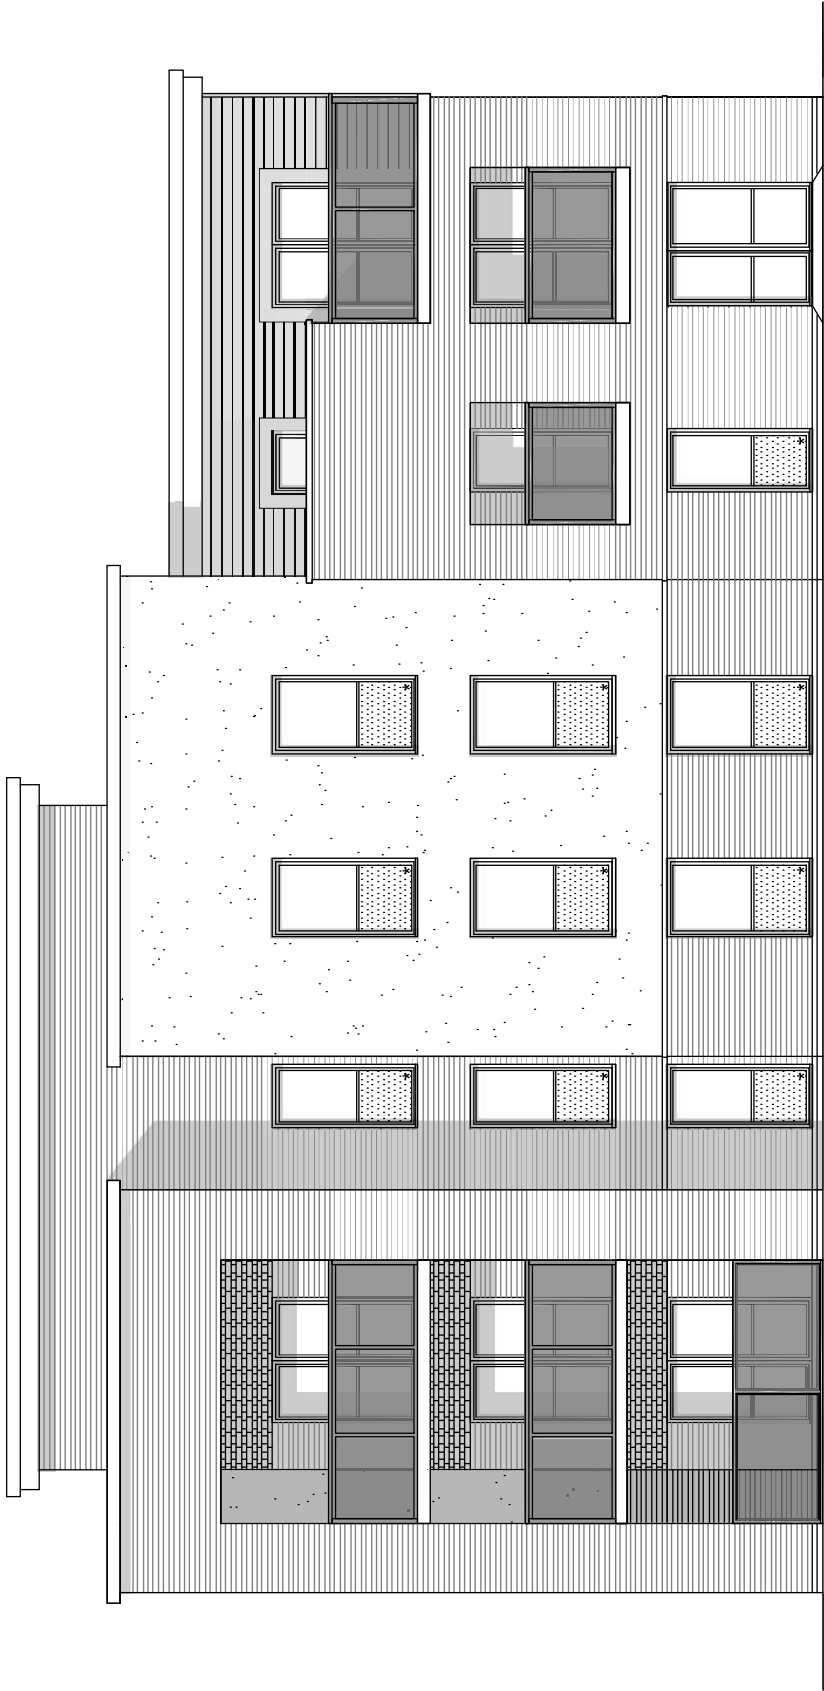

Front Elevation
** - False Panel
* - Obscured Glazing

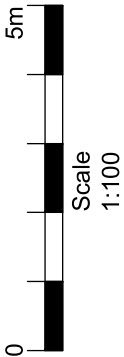

-	-
-	-
-	-
Rev	Date

**PERSIMMON**
Together, we make a home

Persimmon Homes Thames Valley
Persimmon House, Knoll Road,
Cambridge, Surrey GU11 3TQ
Tel: 01276 808080

Site:	Phase 5 Littlehampton	Date:	Dec. 2020
Scale:	1:100 @ A3		
Proj No:	546-PL-CW-BAA-E1		

Drawing Title:	Block AA - Elevation
----------------	----------------------

Drawing Status:	SUBMITTED	Drawn by:	AT	Checked by:	RC
		Rev:	-		