



Plots:
184 - 187

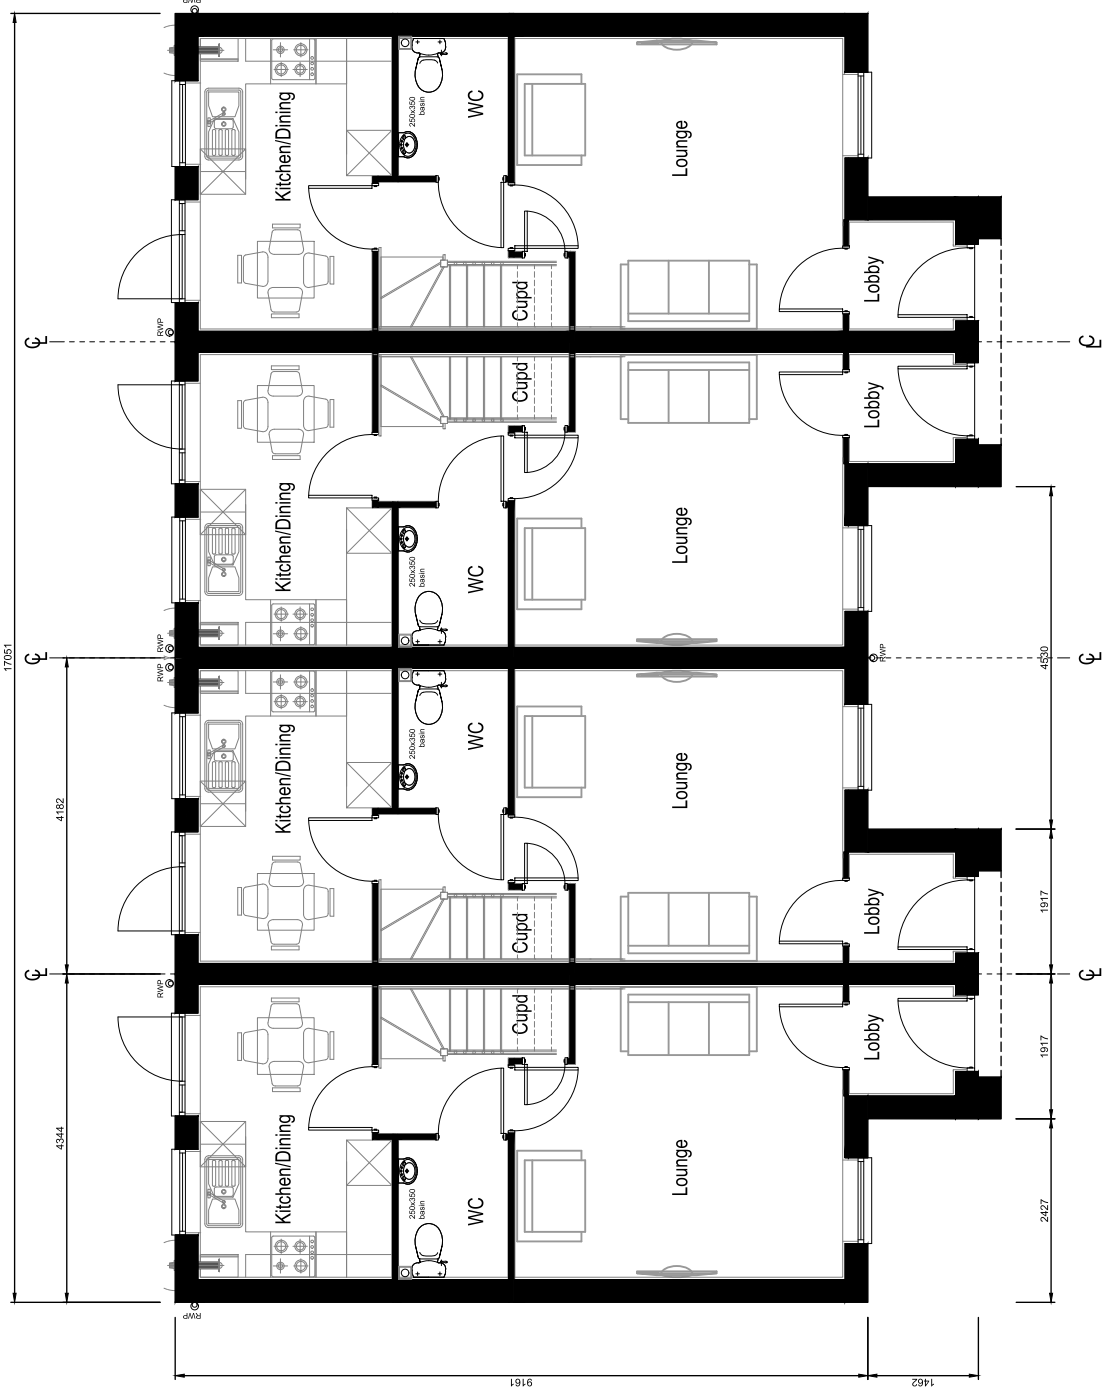

Ground Floor Plan

scale 1:100

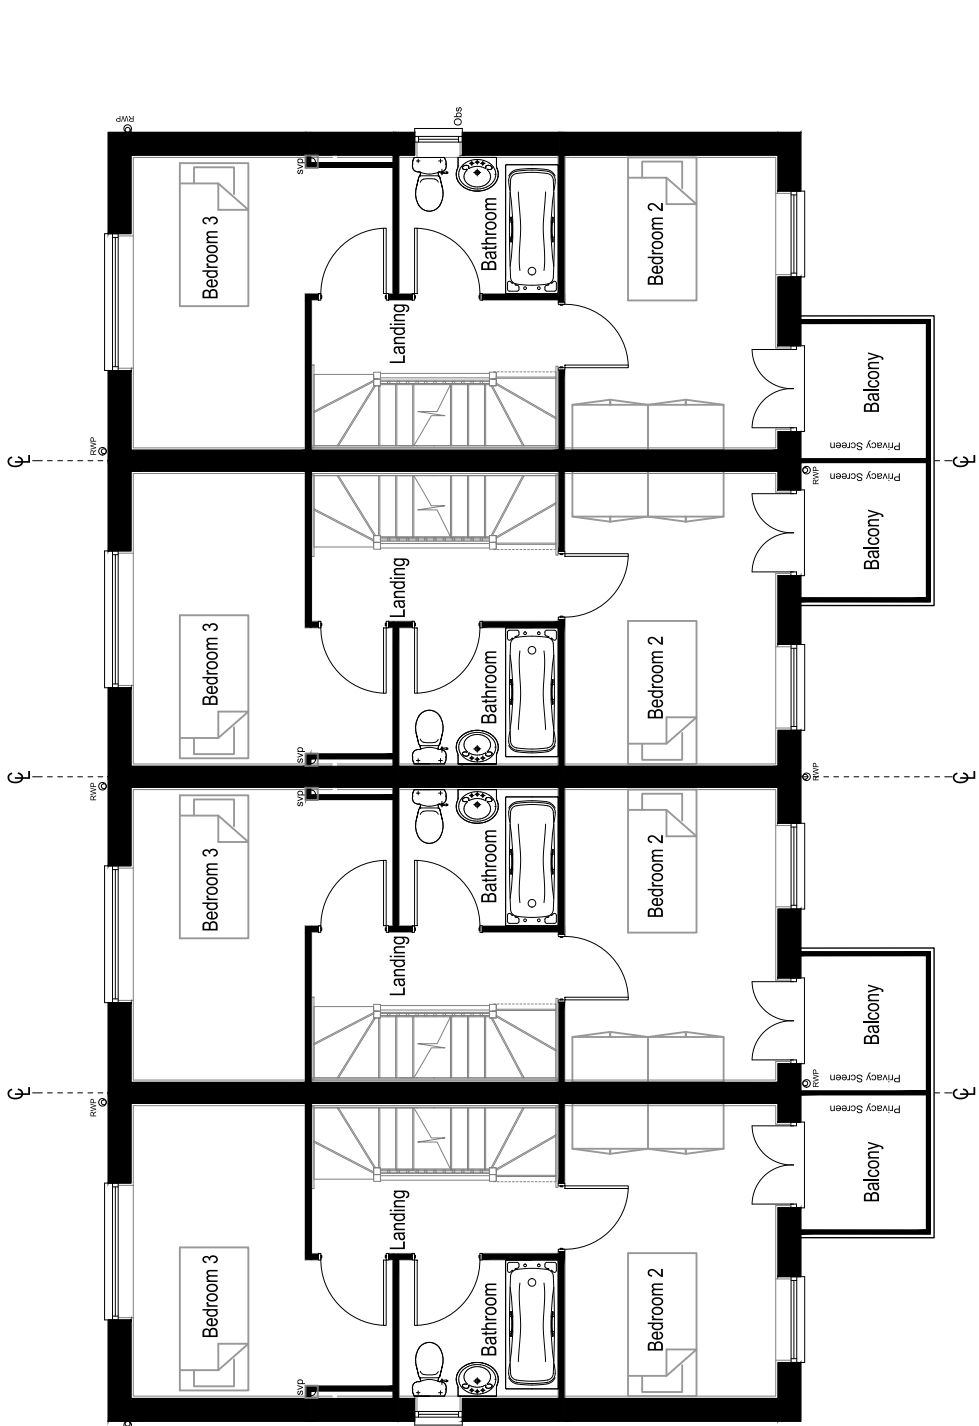

First Floor Plan



Scale
1:100

Rev	-	-	-	-
Date	-	-	-	-

PERSIMMON
Together, we make a home

Persimmon Homes Thames Valley
Persimmon House, Knoll Road,
Camden, London, N1C 4BT
Tel: 0276 868686

Site:	Phase 5 Littlehampton
Date:	Dec. 2020
Scale:	1:100 @ A3
Dwg No:	546-PL-GE-SAU-P4

Drawing Title:
Saunton - Ground+First Floor Plans

Drawing Status:	Submitted
Drawn by:	VW
Checked by:	RC
Rev:	-