



Plots:
51-52 - AS
168-169 - AS
176-177 - OP
230-231 - AS

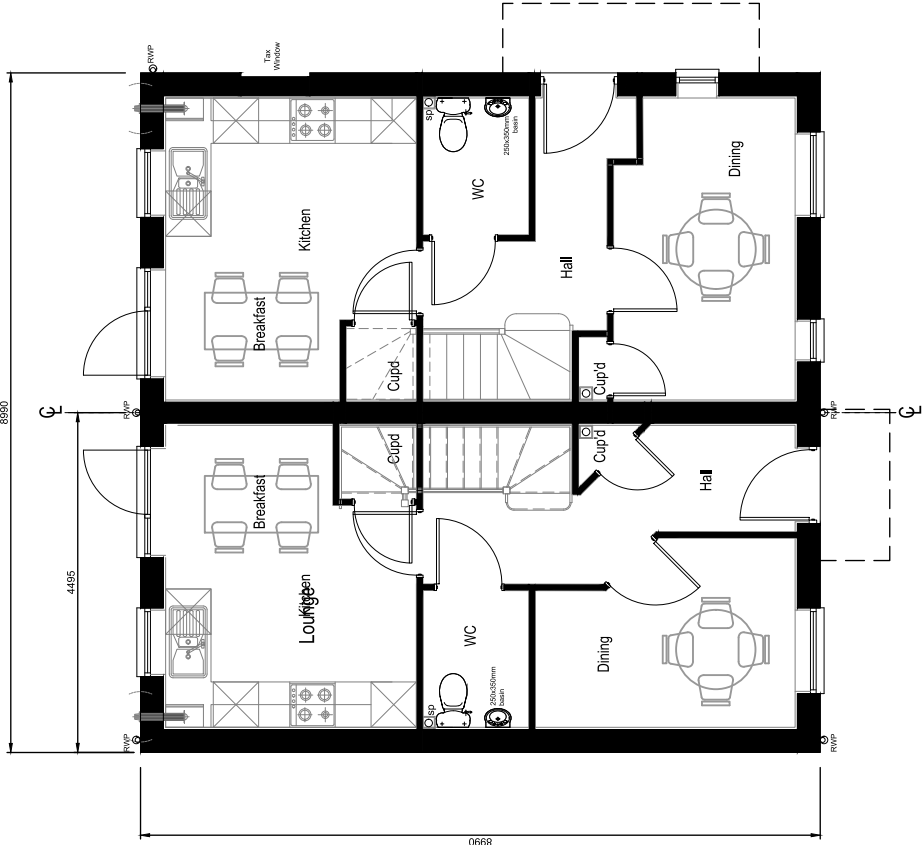


Ground Floor Plan

scale 1:100

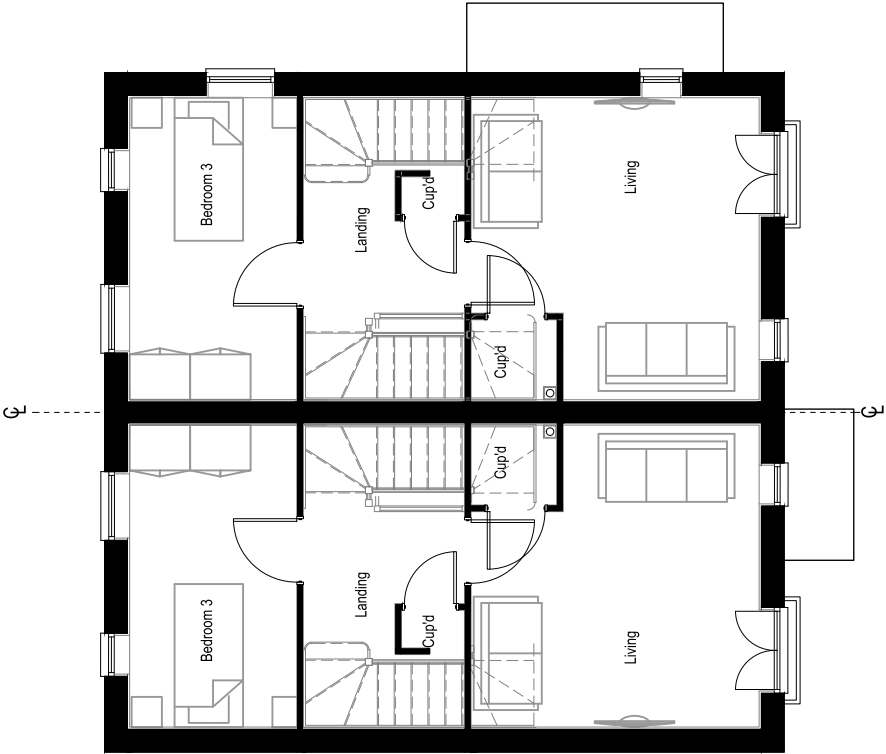

First Floor Plan

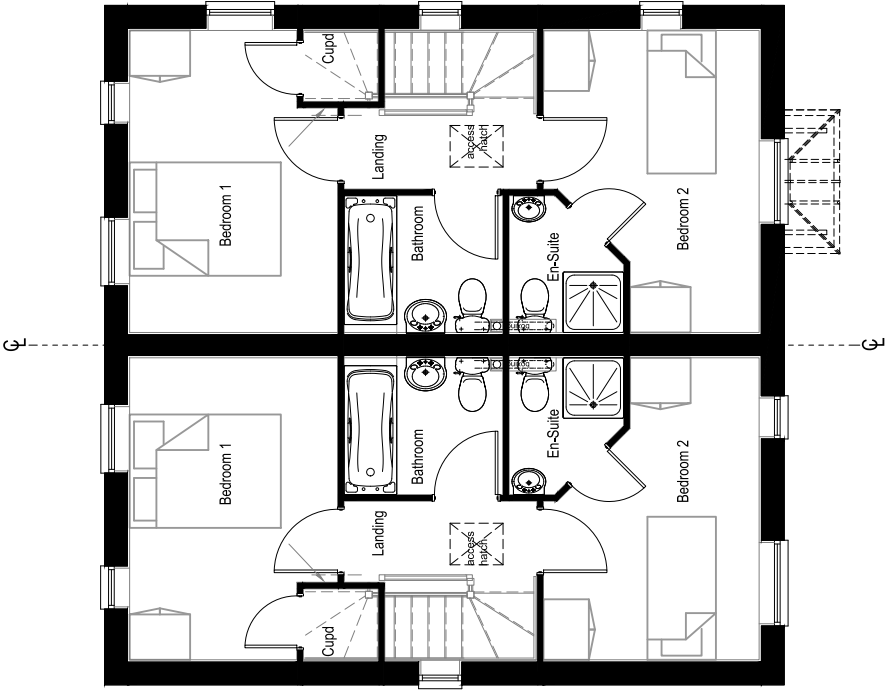

Second Floor Plan



Scale
1:100

Rev	-	-	-	-
Rev	-	-	-	-
Rev	-	-	-	-
Rev	-	-	-	-



PERSIMMON
Together, we make a home

Persimmon Homes Thames Valley
Persimmon House, Knoll Road,
Camden, London, N1C 3TQ
Tel: 01276 868680

Site:	Phase 5 Littlehampton	Date:	Dec. 2020
Scale:	1:100 @ A3	Rev:	VW RC
Dwg No:	546-PL-GE-ASH-P1	Rev:	-

Drawing Title:
Ashdown - Floor Plans

Drawing Status:	SUBMITTED	Checked by:	VW RC
Rev:	-	Rev:	-