



Plots:
9 - AS
10 - AS
13 - OP
19 - AS
20 - AS
64 - AS

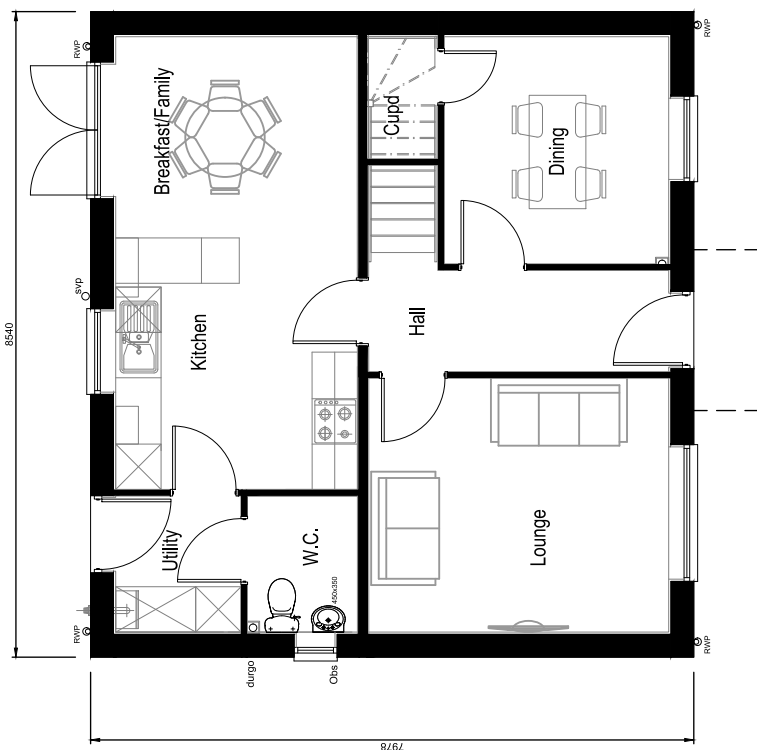

Ground Floor Plan

scale 1:100

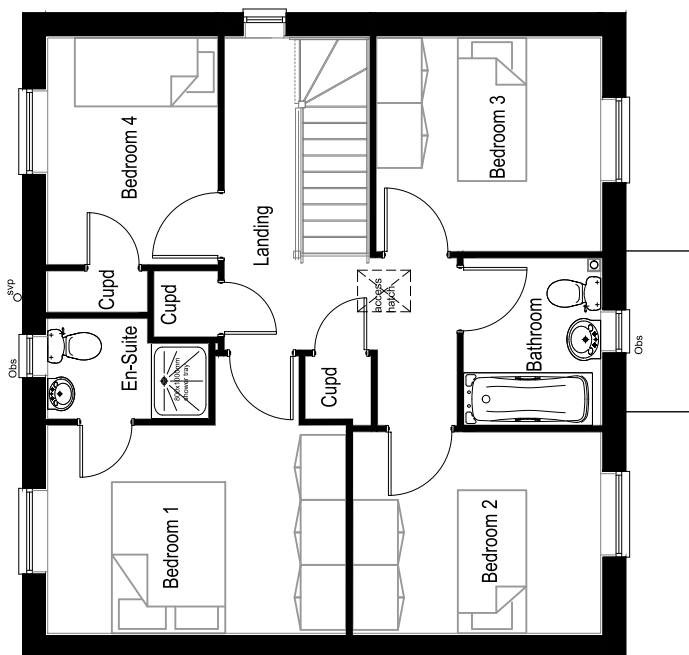

First Floor Plan



Scale
1:100

Ray			Date
"			"
"			"
"			"



Together, we make a home

Persimmon Homes Thames Valley
Persimmon House, Knoll Road,
Camberley, Surrey GU15 3TQ
Tel: 01276 808080

Site: **Phase 5**
Littlehampton

Drawing Title:

Whiteleaf - Floor Plan

Drawing Status: **SUBMITTED**

Drawn by: VW	Checked by: RC
Rev: -	