

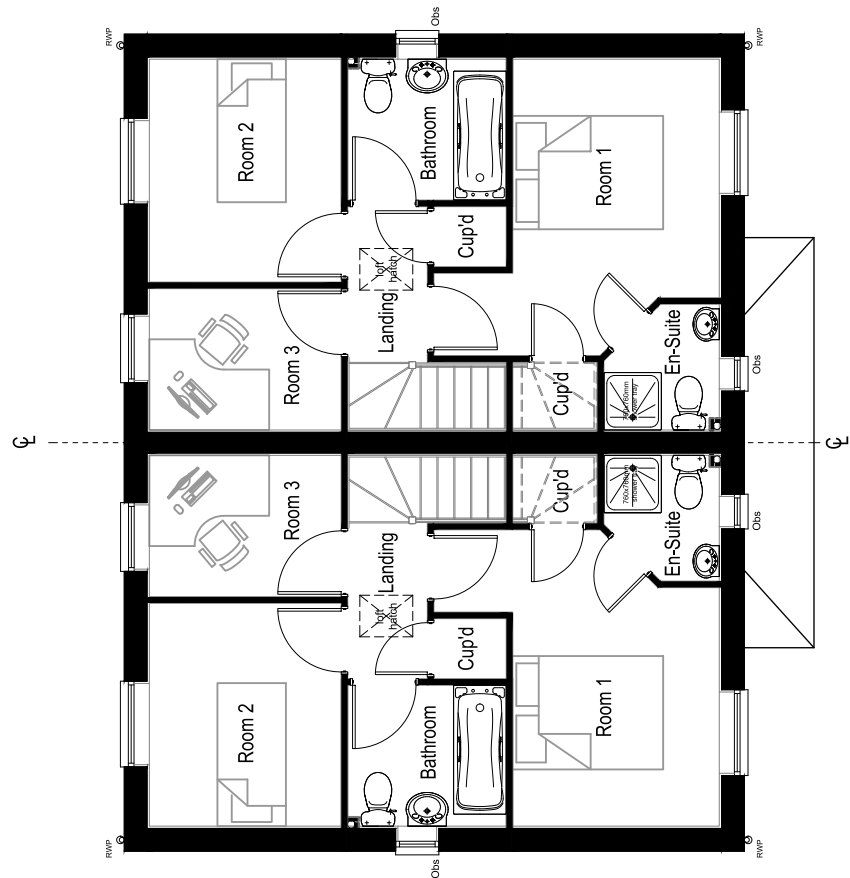


Plots:
101-102
105-106

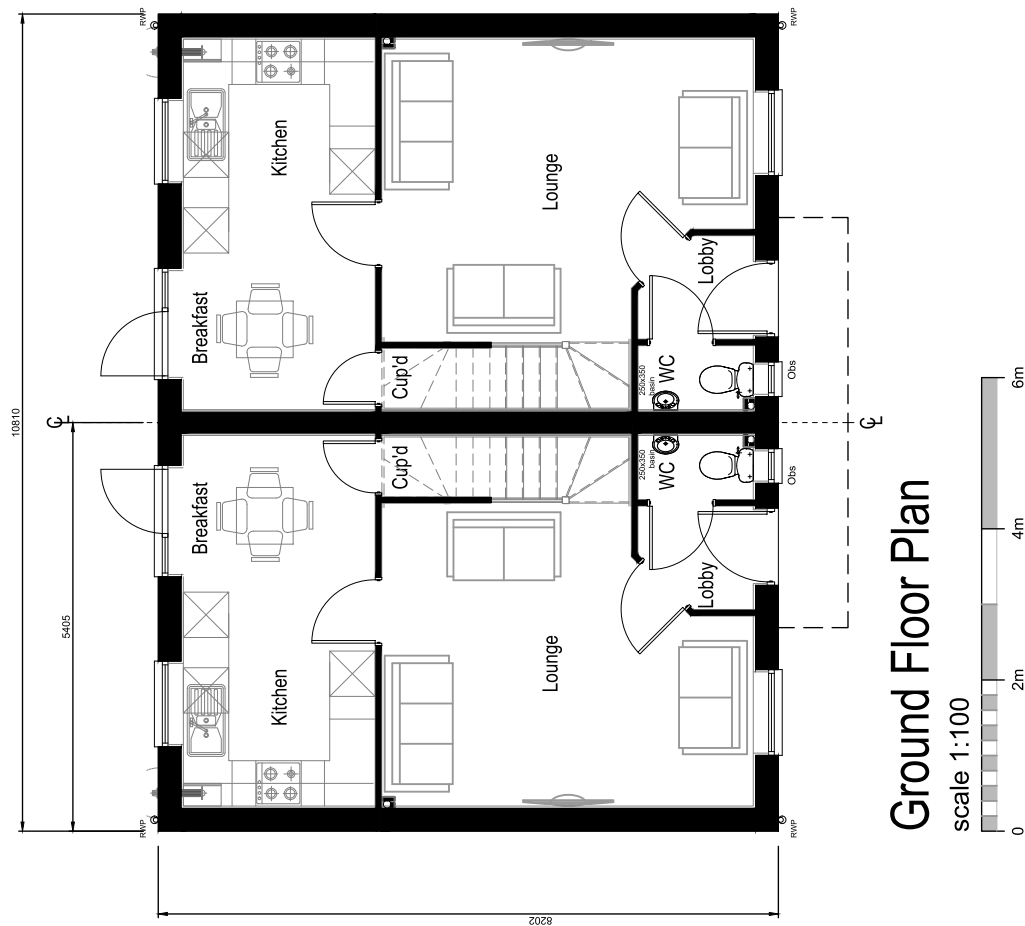

First Floor Plan

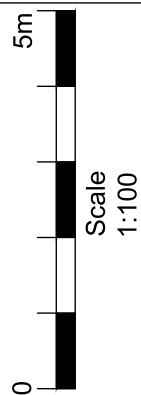

-	-
-	-
-	-
-	-
Rev	Date



PERSIMMON
Together, we make a home

Persimmon Homes Thames Valley
Persimmon House, Nail Road,
Camberley, Surrey, GU15 3TQ
Tel: 01276 806890

SREF:	Date: Dec. 2020
Phase 5 Littlehampton	Scale: 1:100 @ A3
	DWG No: 546-PL-GE-DAN-P1

Drawing Title:
Danbury - Floor Plan

Drawing Status:	Drawn by: VVW	Checked by: RC
	Rev: -	

SUBMITTED