


- Plots:
- 108 - AS
 - 109 - OP
 - 110 - AS
 - 111 - OP
 - 114 - AS
 - 115 - OP
 - 116 - AS
 - 117 - OP
 - 235 - OP
 - 236 - AS
 - 249 - OP
 - 250 - AS
 - 253 - OP
 - 254 - AS

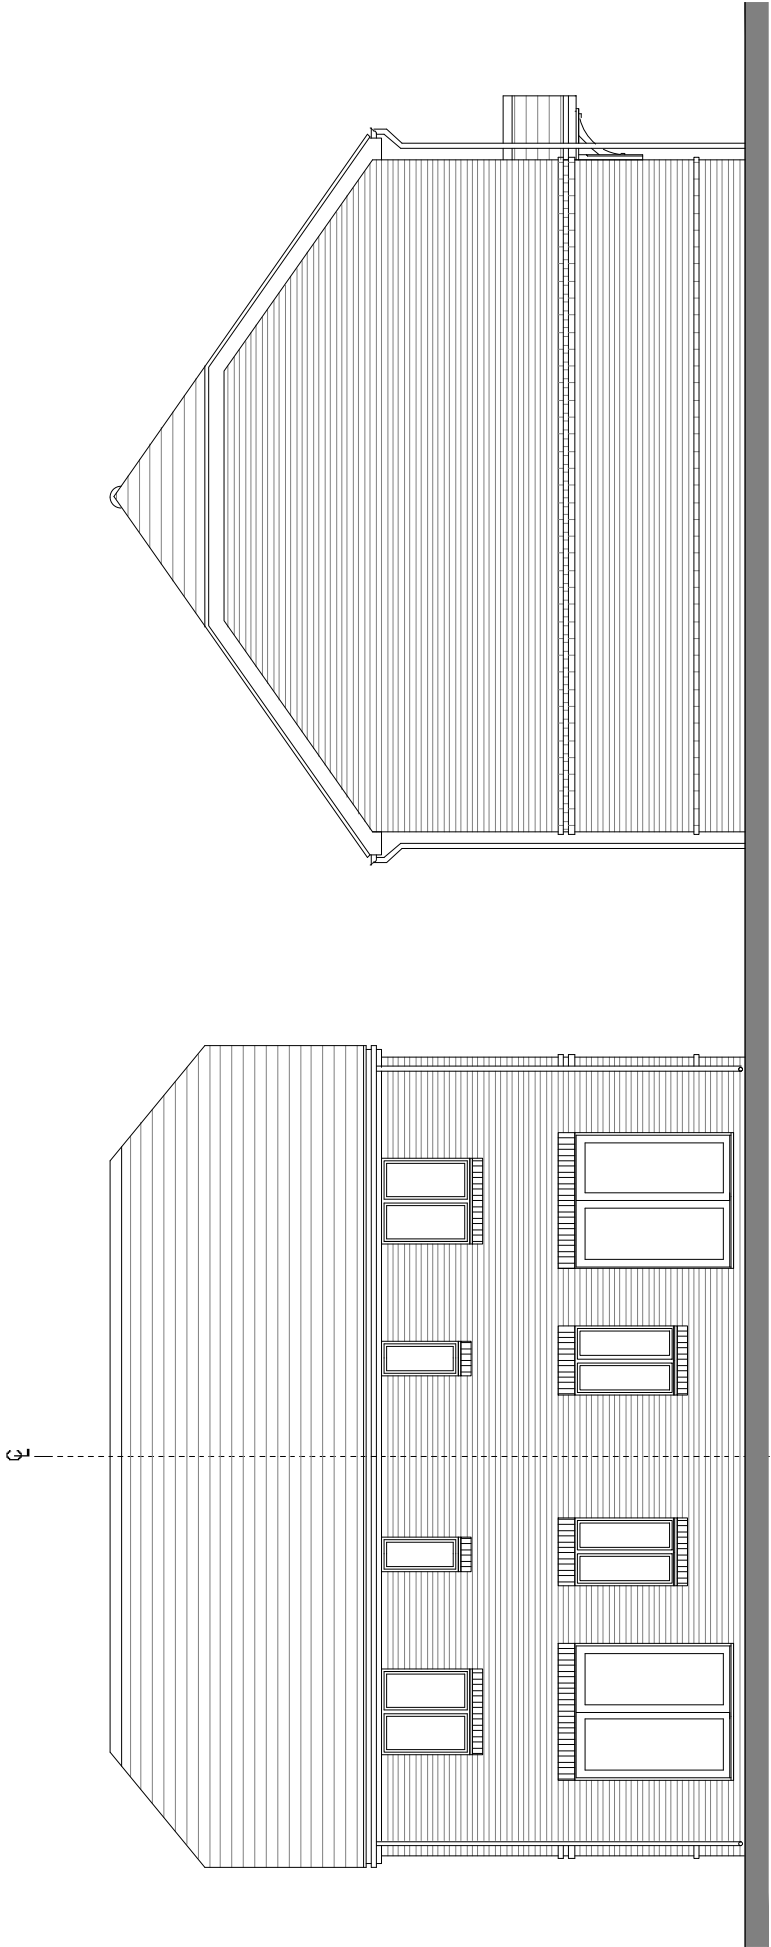

Front Elevation
Obs - Obscured Glazing

Side Elevation



Rear Elevation

Side Elevation



Scale
1:100

Rev	Date
-	-
-	-
-	-



Together, we make a home

Persimmon Homes Thames Valley
Persimmon House, Knoll Road,
Cambridge, Surrey GU13 3TQ
Tel: 01276 888888

SR:	Phase 5 Littlehampton	Date:	Dec. 2020
Scale:	1:100 @ A3	Scale:	1:100 @ A3
DWG No:	546-PL-GE-WAR-E1	DWG No:	546-PL-GE-WAR-E1

Drawing Title:	Wareham - Elevations
----------------	----------------------

Drawing Status:	Drawn by:	Checked by:
FOR MATTER	VW	RC
Rev:	-	-