



- Plots:
- 108 - AS
 - 109 - OP
 - 110 - AS
 - 111 - OP
 - 114 - AS
 - 115 - OP
 - 116 - AS
 - 117 - OP
 - 235 - OP
 - 236 - AS
 - 249 - OP
 - 250 - AS
 - 253 - OP
 - 254 - AS

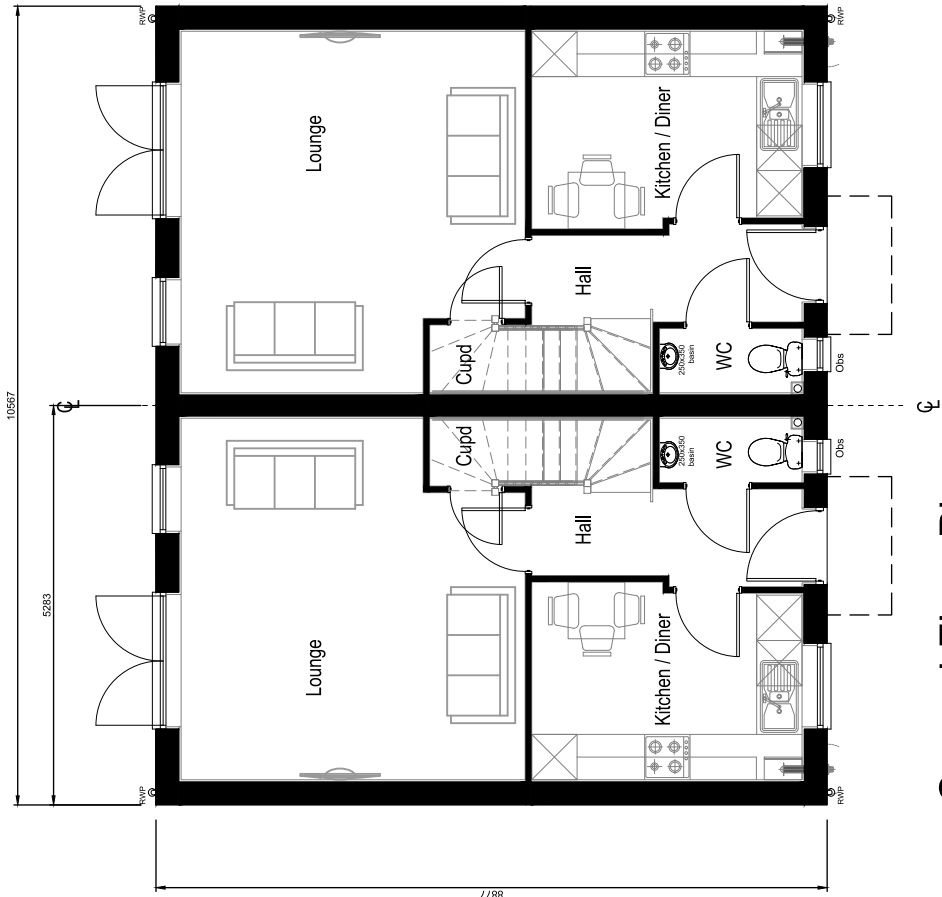

Ground Floor Plan

scale 1:100

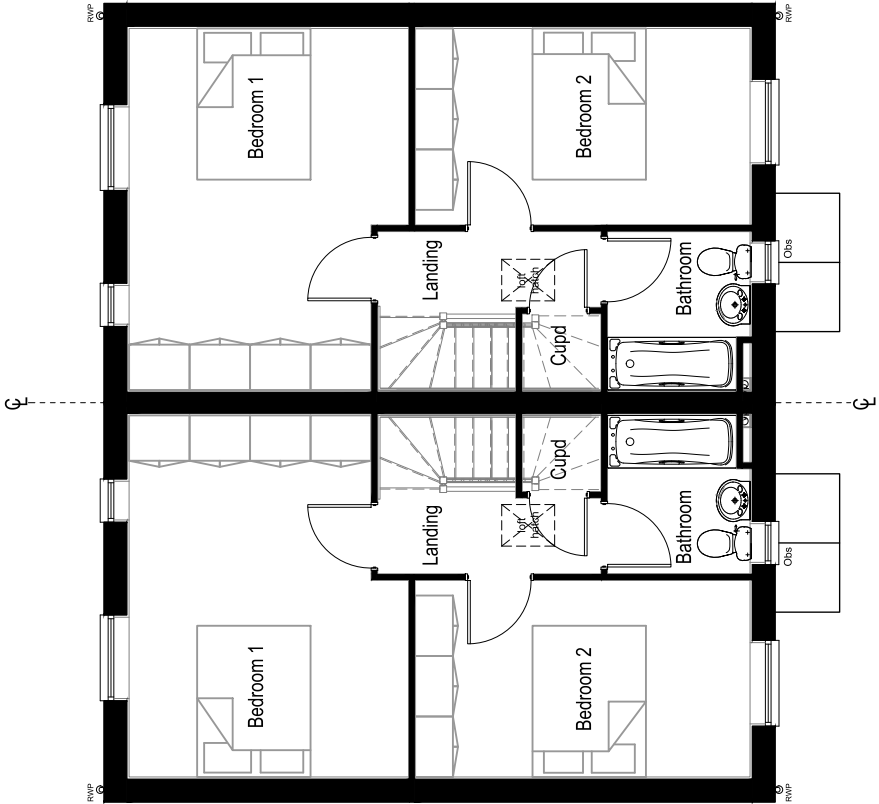

First Floor Plan

Rev	-	-	-	Date
PERSIMMON Together, we make a home Persimmon Homes Thames Valley Persimmon House, Knoll Road, Cambridge, Cambridgeshire CB3 3TQ Tel: 01276 868686				
Site:		Phase 5 Littlehampton		
Date:		Dec. 2020		
Scale:		1:100 @ A3		
Dwg No:		546-PL-GE-WAR-P1		
Drawing Title: Warehouse - Floor Plans				
Drawing Status:		Submitted		
Drawn by:		VW		
Checked by:		RC		
Rev:		-		