




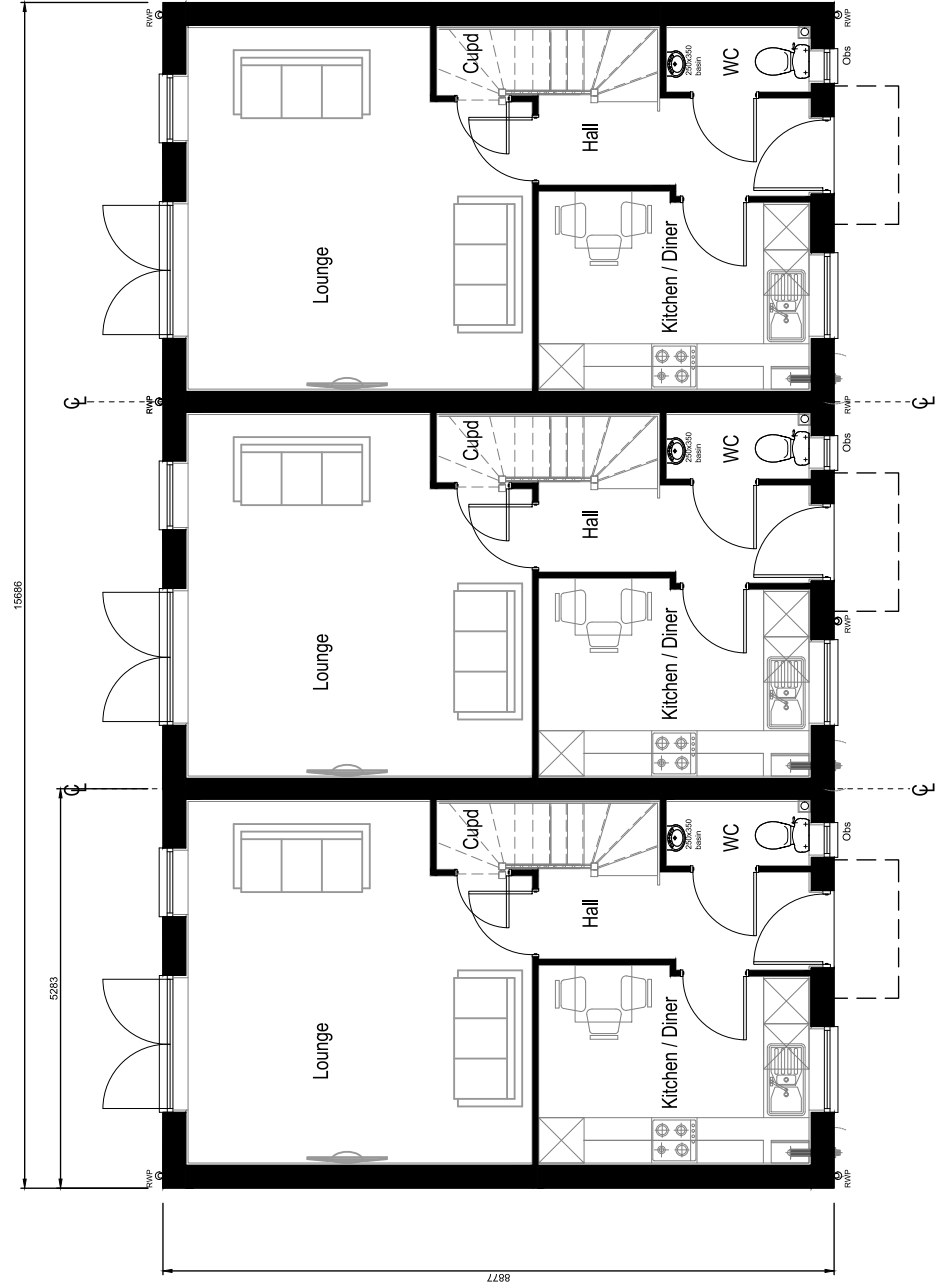

Ground Floor Plan

 


scale 1:100

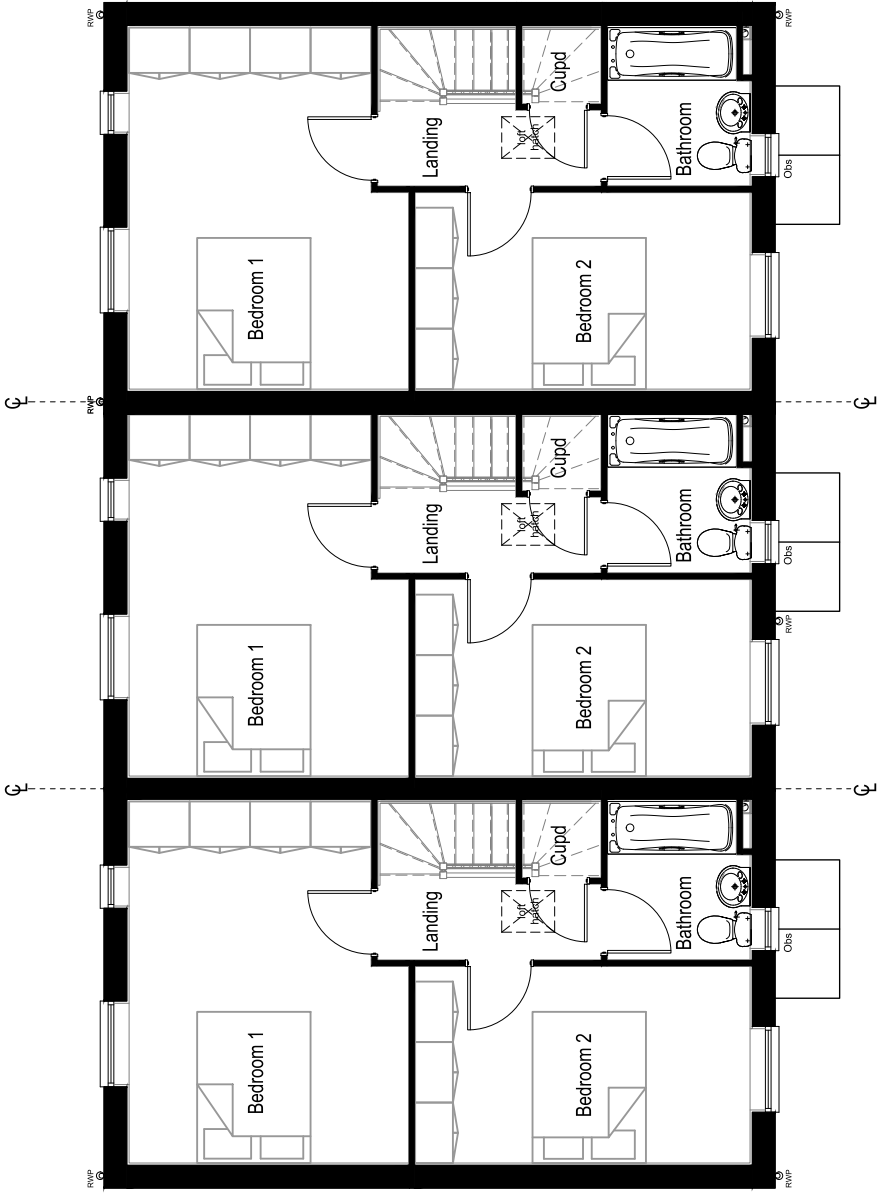

First Floor Plan

Plots:
244 - AS
245 - AS
246 - AS

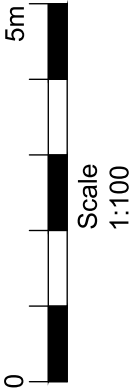

Scale
1:100

-	-	-	-	Date
-	-	-	-	
-	-	-	-	
-	-	-	-	
PERSIMMON Together, we make a home Persimmon Homes Thames Valley Persimmon House, Knoll Road, Camberley, Surrey GU15 3TQ Tel: 01276 888880				
SITE:		Date: Dec. 2020		
Phase 5 Littlehampton		Scale: 1:100 @ A3		
		Dwg No: 546-PL-GE-WAR-P2		
		Drawing Title: Wareham - Floor Plans		
Drawing Status:		Drawn by: VW Checked by: RC SUBMITTED		
		Rev: -		