

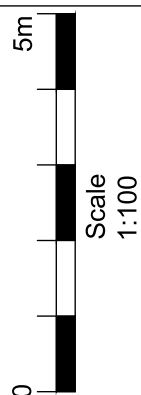


Plots:
8 - OP
16 - AS
17 - OP
220 - AS
248 - AS
255 - AS
257 - AS

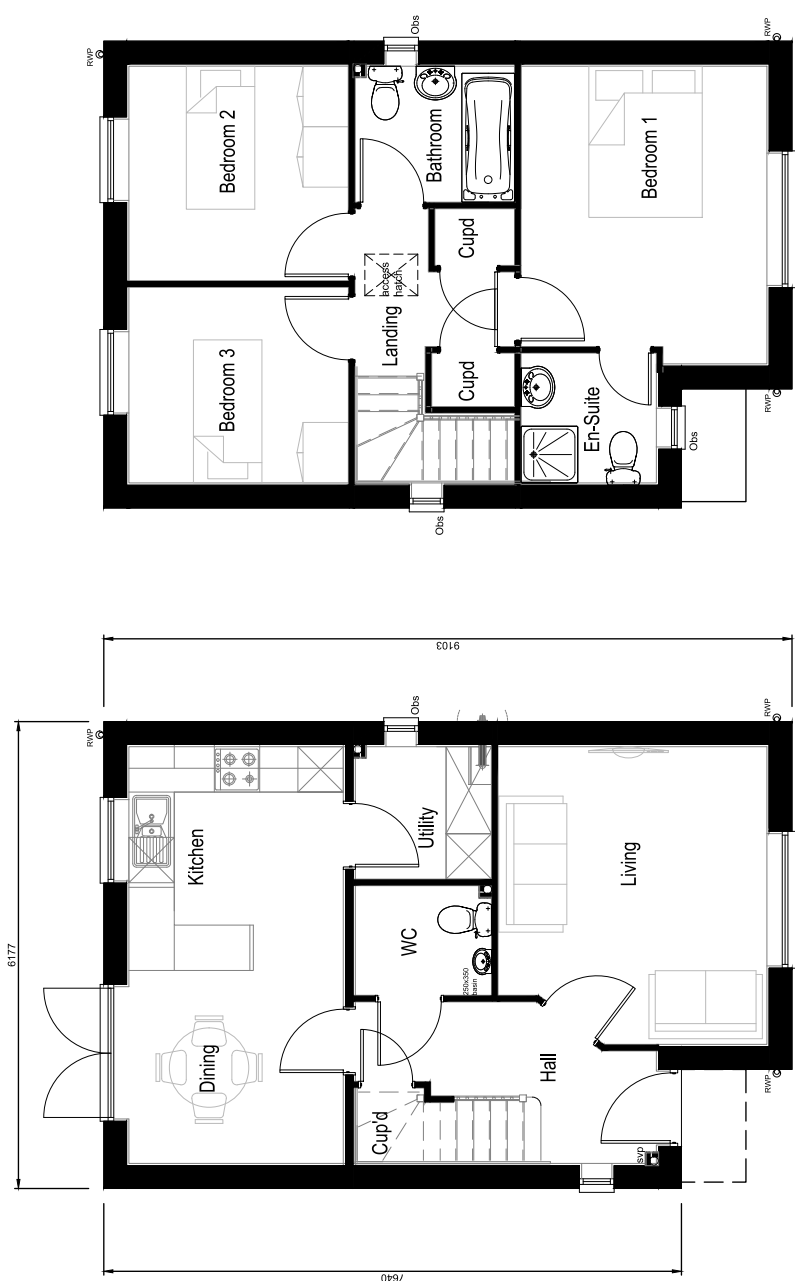

First Floor Plan

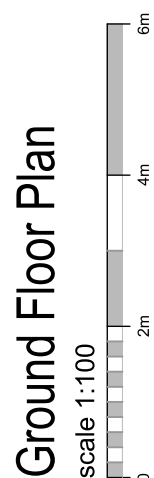

-	-
-	-
-	-
-	-
Rev	Date



PERSIMMON

Together, we make a home

Persimmon Homes Thames Valley
 Persimmon Homes Ltd
 Featherbed, Snyre, GL15 3TQ
 Tel: 01276 898080

Site: Phase 5 Littlehampton	Date: Dec. 2020 Scale: 1:100 @ A3 Dwg No: 546-PL-GE-SHER-P1
---	---

Drawing Title:

Sherwood - Floor Plan

Drawing Status:

SUBMITTED

Drawing By:

Checked by:	VW RC
Rev:	-