

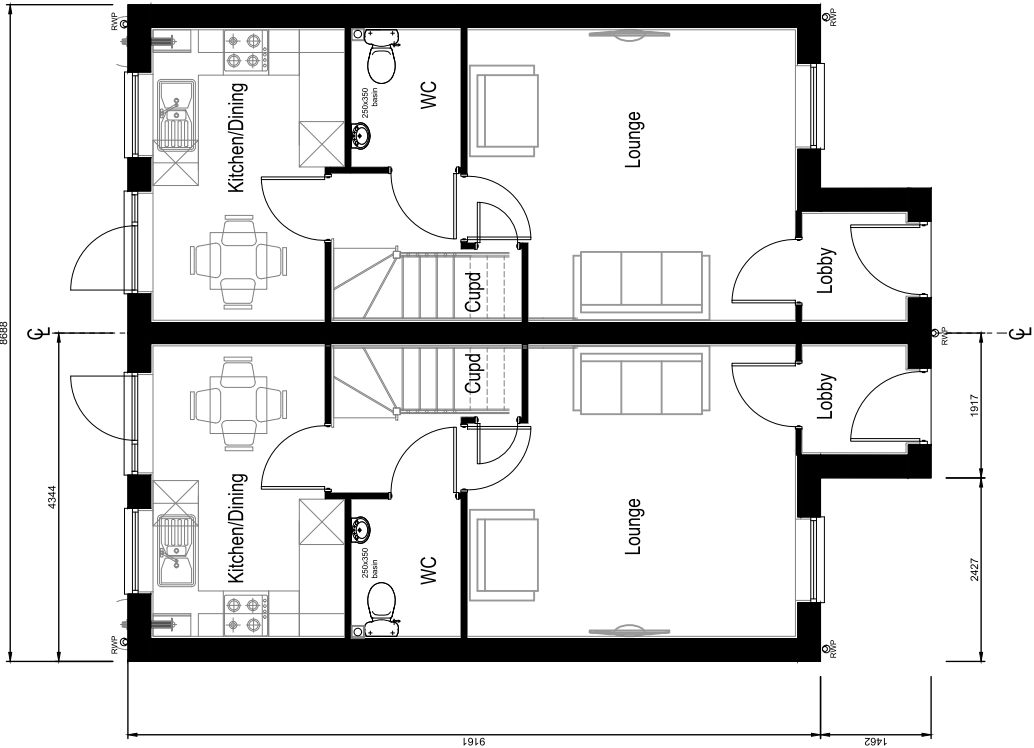



Plots:
22-23
24-25
26-27
28-29

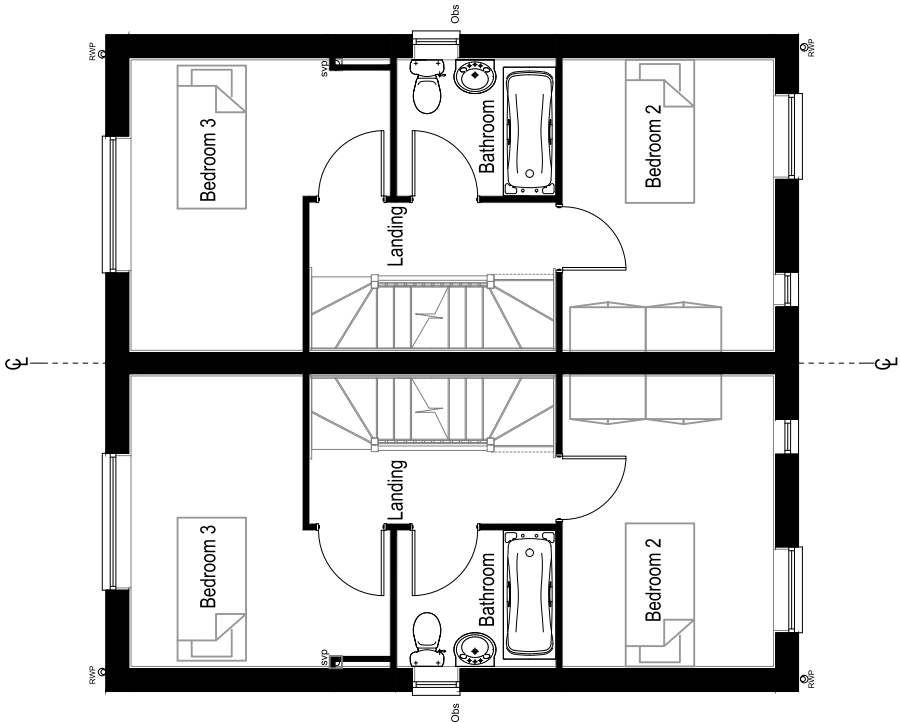


Ground Floor Plan

 

First Floor Plan

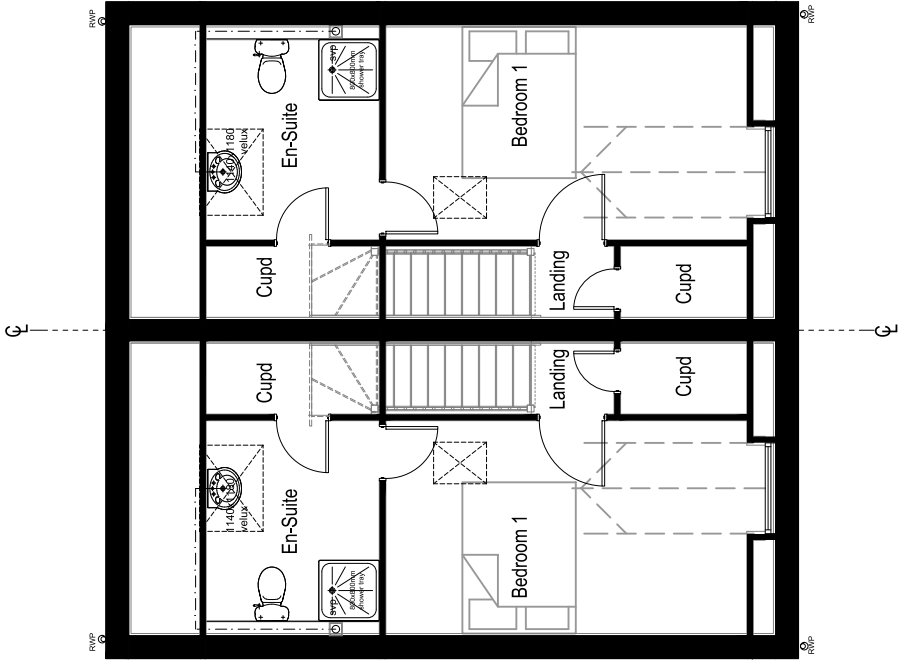

Second Floor Plan

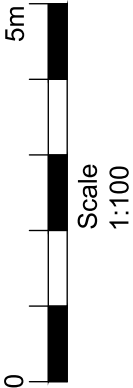

Rev	-	-	-	-	Date
PERSIMMON Together, we make a home Persimmon Homes Thames Valley Persimmon House, Knoll Road, Cambridge, Cambridgeshire CB5 3TQ Tel: 01276 868680					
SITE: Phase 5 Littlehampton					
Date: Dec. 2020					
Scale: 1:100 @ A3					
Dwg No: 546-PL-CS-SAU-P1					
Drawing Title: Saunton - Floor Plans					
Drawing Status: SUBMITTED					
Drawn by: VW Checked by: RC Rev: -					