



Plots:
32 - AS
85 - AS

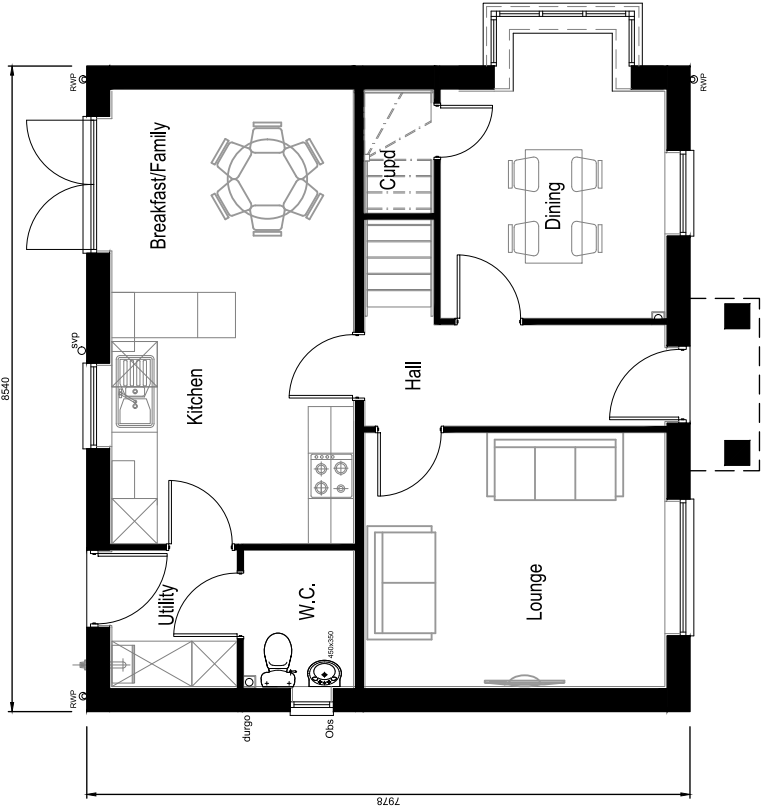

Ground Floor Plan

scale 1:100

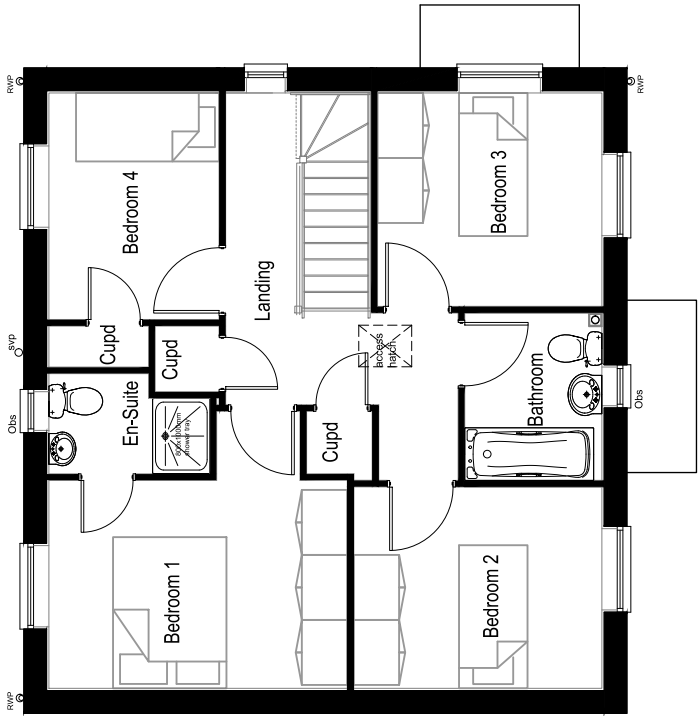

First Floor Plan



Scale
1:100

Rev	-	-	-	-
Rev	-	-	-	-
Rev	-	-	-	-
Rev	-	-	-	-

**PERSIMMON**
Together, we make a home

Persimmon Homes Thames Valley
Persimmon House, Knoll Road,
Camden, London, N1C 3TQ
Tel: 01276 868680

Site:	Date:	Dec. 2020
	Scale:	1:100 @ A3
	Dwg No:	546-PL-CS-WHT-P2

Drawing Title:	Whiteleaf - Floor Plan
----------------	------------------------

Drawing Status:	Drawn by:	Checked by:
SUBMITTED	VW	RC
	Rev:	-