


The floor plan illustrates a three-unit residential building. The overall dimensions are 17,000mm in width and 5,392mm in depth. Each unit is 5,240mm deep. The units are arranged horizontally, with a central hall and stairs. Each unit includes a Lounge, Dining area, Kitchen, Hall, WC, and Cupd. The plan also shows external features like a front door, rear door, and a small garden area.

scale 1:100

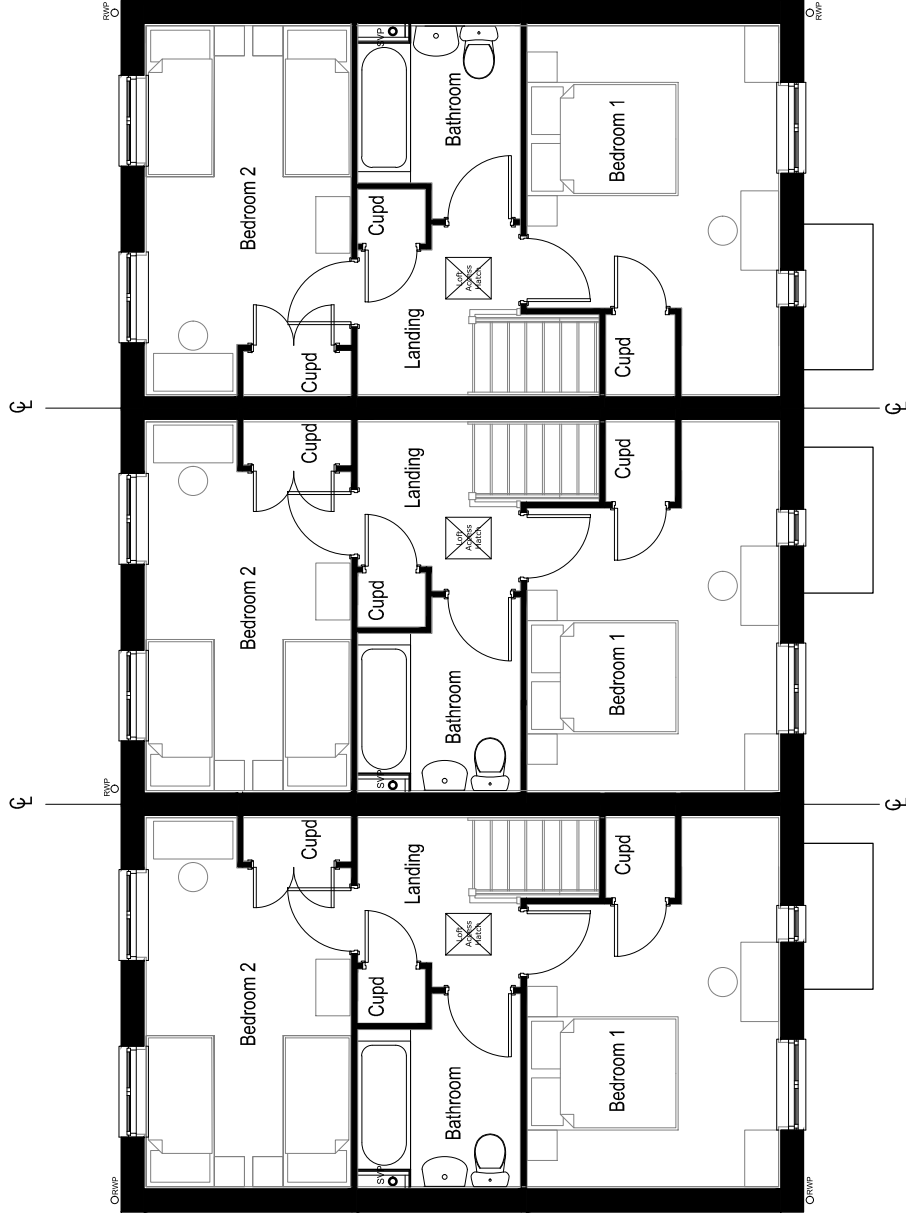

Rev		Date
1		
2		
3		



Together, we make a home

Persimmon Homes Thames Valley
Persimmon House, Knoll Road,
Camberley, Surrey GU15 3TQ
Tel: 01276 808080

Site: **Phase 5**
Littlehampton

Drawing Title:

2420+ Corner Terrace-Floor Plan

Drawing Status: **SUBMITTED**

Drawn by: VW	Checked by: RC
Rev: -	