



Plots:
94 - 95 - OP
98 - 99 - AS

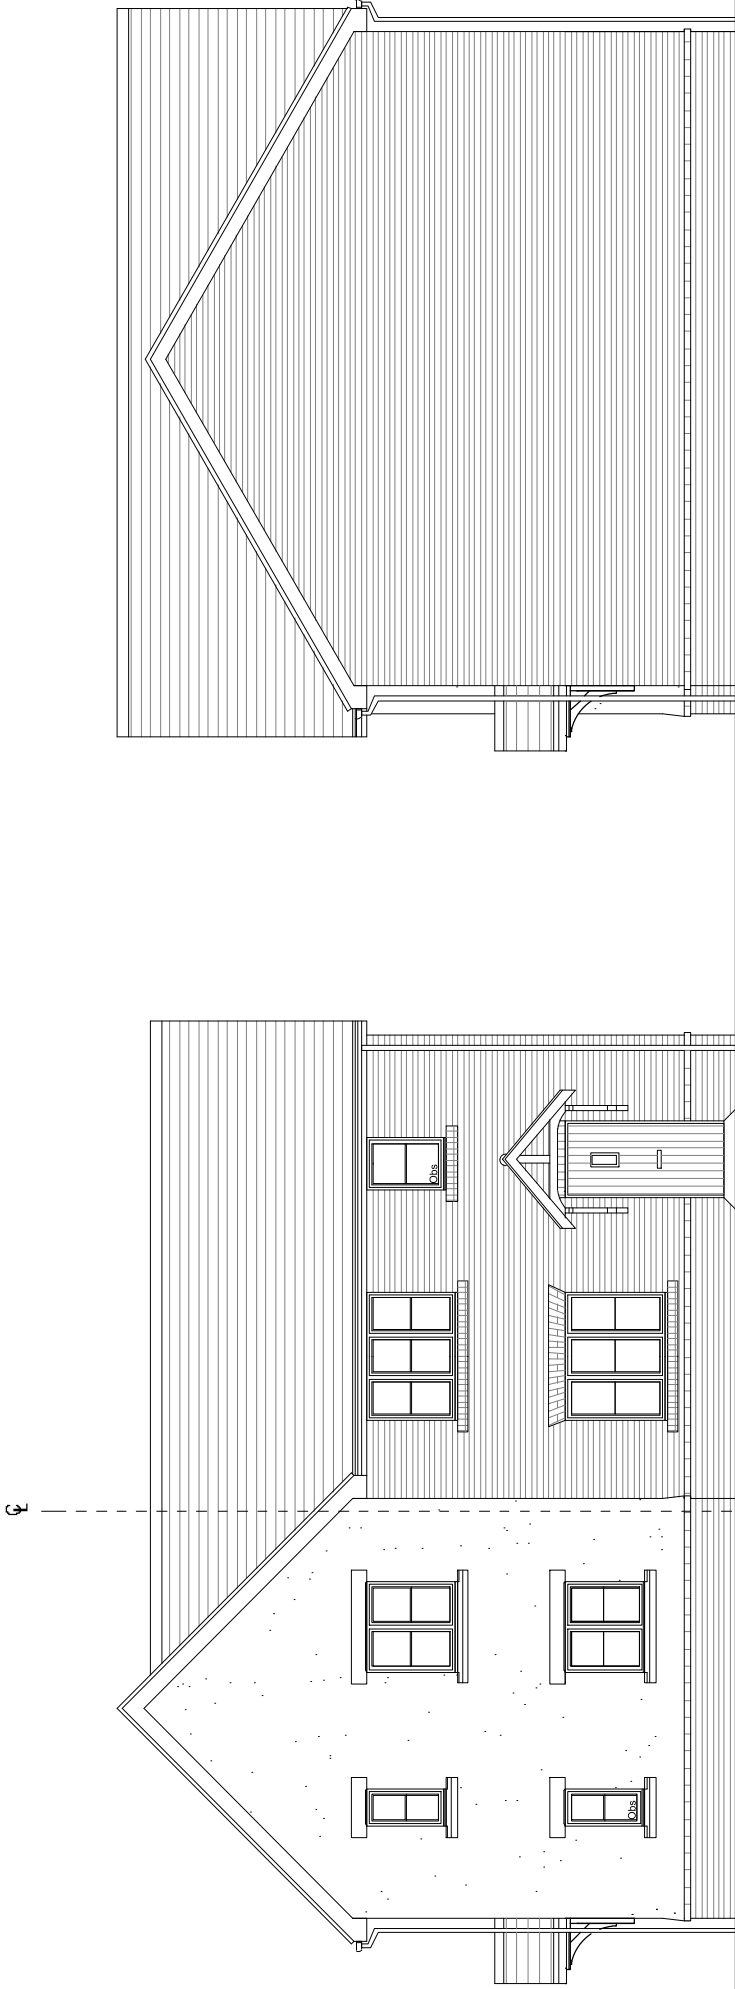

Plots 94 - OP
Plots 98 - AS


Front Elevation

Obs - Obscured Glazing

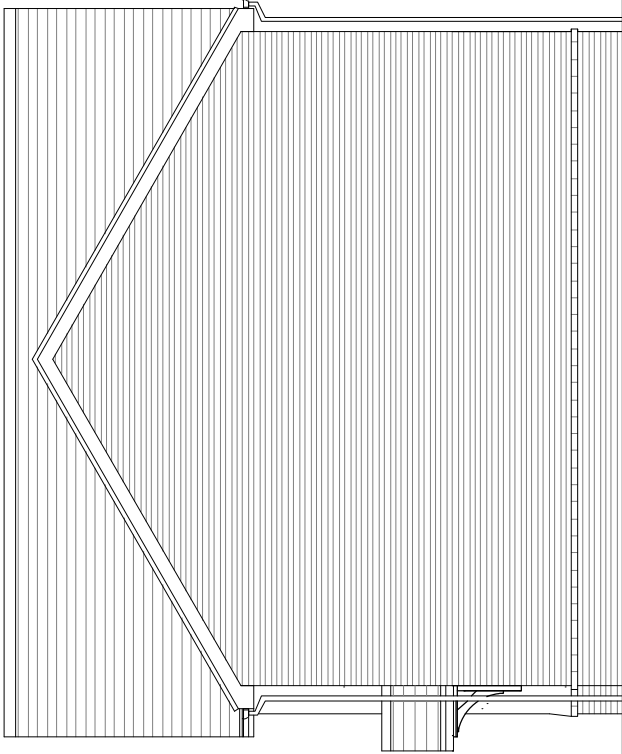

Plots 94 - OP
Plots 98 - AS


Side Elevation

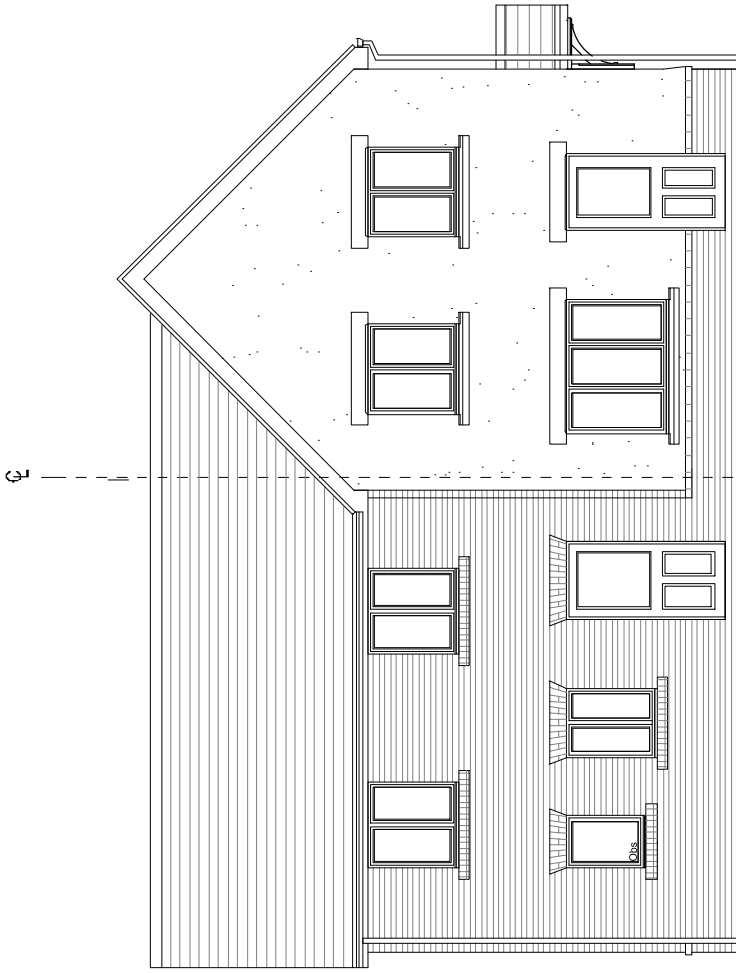

Plots 95 - OP
Plots 99 - AS

Rear Elevation

Obs - Obscured Glazing

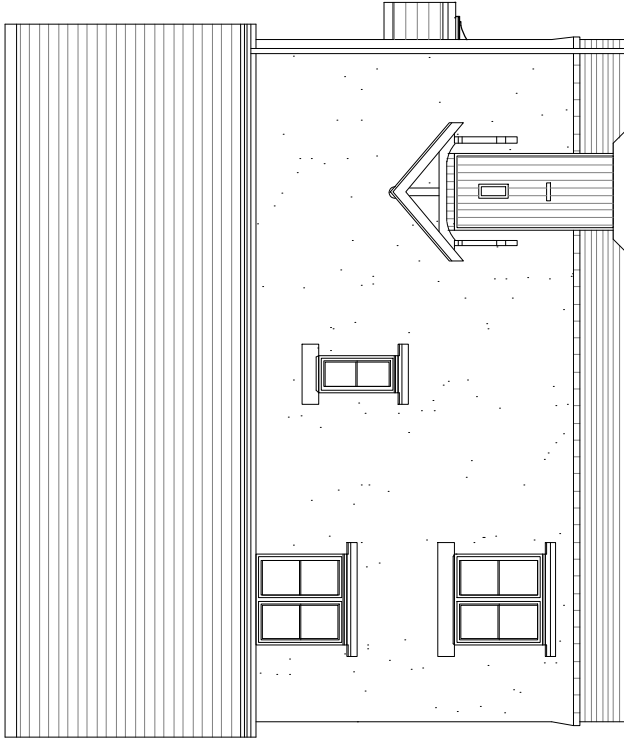

Plots 95 - OP
Plots 99 - AS

Side Elevation



Scale
1:100

Rev	Date
-	-
-	-
-	-



Persimmon Homes Thames Valley
Persimmon House, Knoll Road,
Cambridge, Surrey GU15 3TQ
Tel: 01276 888888

SR:	Phase 5 Littlehampton	Date:	Dec. 2020
Scale:	1:100 @ A3	Scale:	1:100 @ A3
DWG No:	545-PL-CS-HA2020PA320PC-EI	DWG No:	545-PL-CS-HA2020PA320PC-EI

Drawing Title:
2420+ Corner 3420+ - Elevations

Drawing Status:	Drawn by:	Checked by:	Rev:
545-PL-CS-HA2020PA320PC-EI	VW	RC	-