




Plots:
94 - 95 - OP
98 - 99 - AS

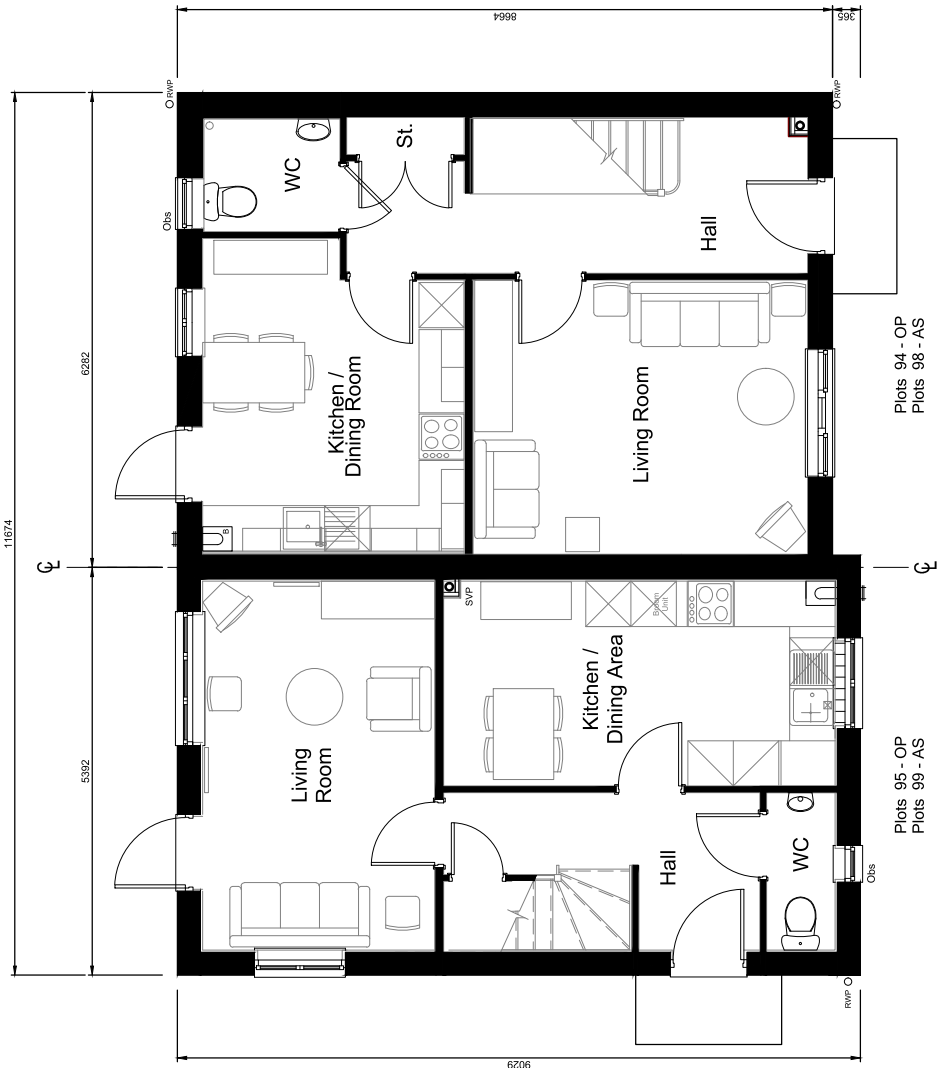

Ground Floor Plan

Plots 94 - 95 - OP
Plots 98 - 99 - AS

scale 1:100

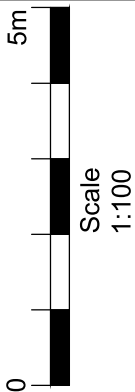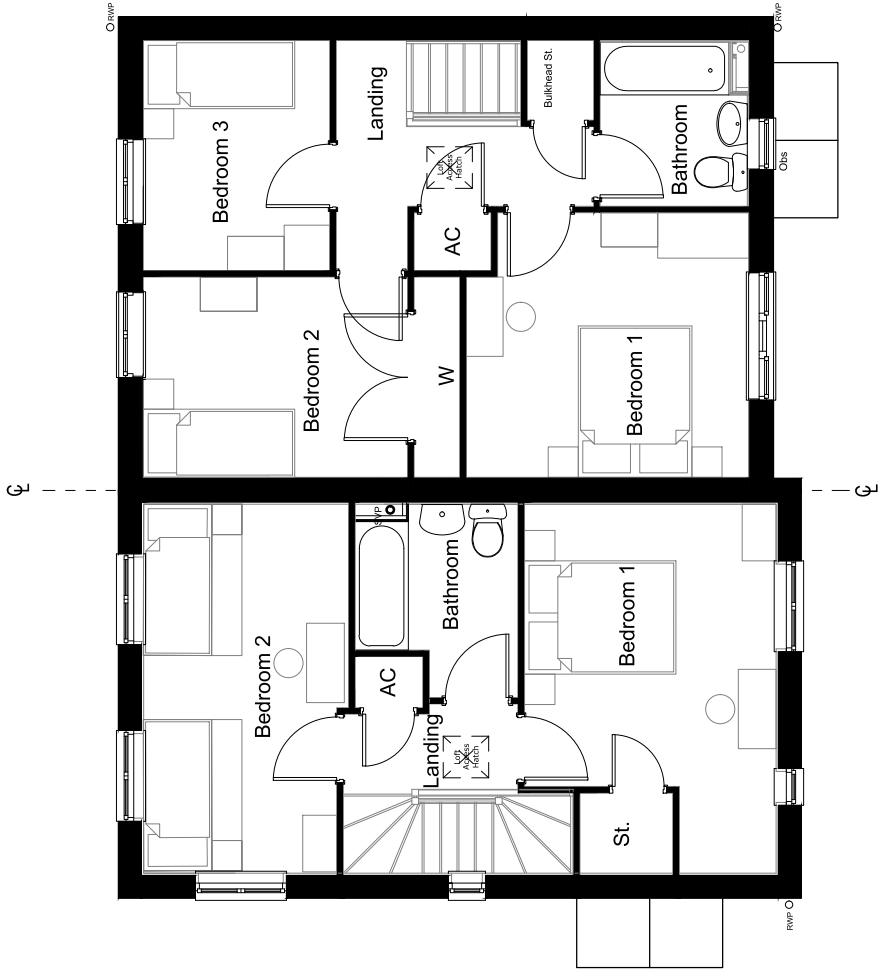

Rev	-	-	-	-
Date	-	-	-	-



PERSIMMON
Together, we make a home

Persimmon Homes Thames Valley
Persimmon House, Knoll Road,
Cambridge, Cambridgeshire CB3 3TQ
Tel: 01276 868889

Site:	Phase 5 Littlehampton	Date:	Dec. 2020
Scale:	1:100 @ A3	Scale:	1:100 @ A3
Dwg No:	546-PL-CS-HA20PM4320PC-01	Dwg No:	546-PL-CS-HA20PM4320PC-01

Drawing Title:
2420+ Corner 3420+ - Floor Plan

Drawing Status:	Submitted	Drawn by:	VW	Checked by:	RC
Rev:	-	Rev:	-	Rev:	-