

Architectural floor plan of a three-story building. The plan shows three identical horizontal units, each containing a Living Room, Kitchen / Dining Room, Hall, and WC. The units are separated by vertical walls. The plan includes dimensions: 18650 (total width), 6125 (unit width), and 6282 (unit width). The plan is labeled with 'Plot 172', 'Plot 171', and 'Plot 170' on the right side. The plan also shows 'Ramp' and 'St.' (Stair) areas.

scale 1:100

0 2m 4m 6m




Ray			Date
"			"
"			"
"			"



Persimmon Homes Thames Valley
Persimmon House, Knoll Road,
Camberley, Surrey GU15 3TQ
Tel: 01276 808080

Drg No:
546-PL-CS-HA3420PT-P1

הכי מאלגנט

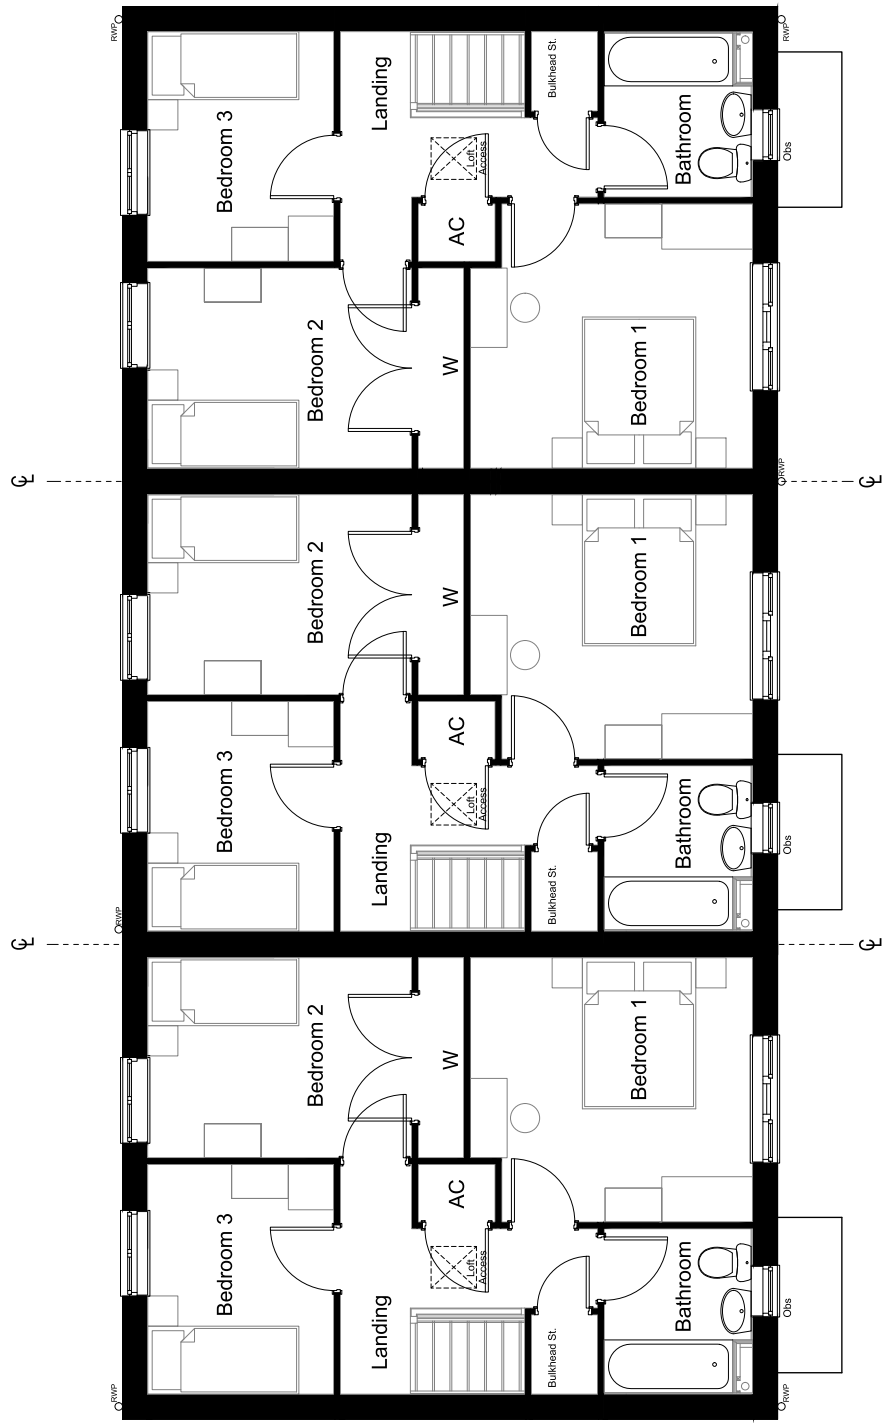

First Floor Plan