


scale 1:100

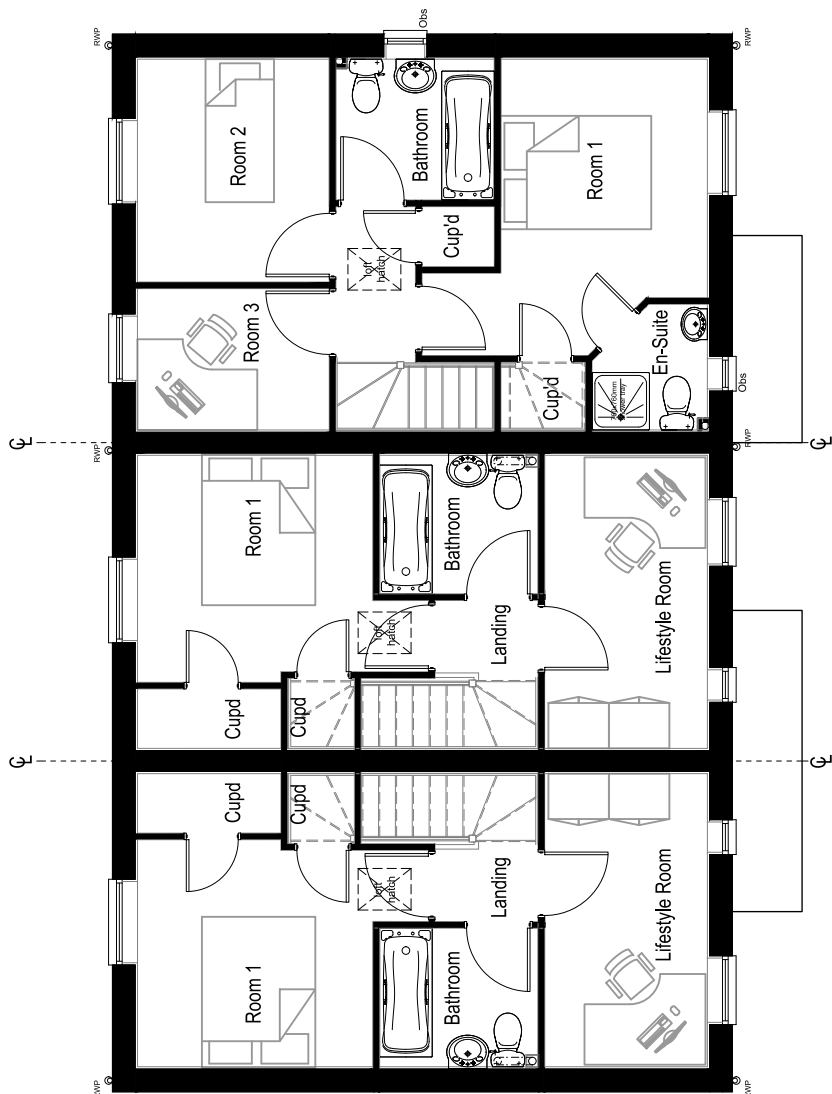

First Floor Plan

Ray			Date
"			"
"			"
"			"



PERSIMMON
Together, we make a home

Persimmon Homes Thames Valley
Persimmon House, Knoll Road,
Camberley, Surrey GU15 3TQ
Tel: 01276 808080

Dec. 2020

Drawing Title:

Alnmouth/Danbury - Floor Plan

Drawing Status:

Drawn by:	Checked by:
-----------	-------------

2	3
---	---