



Plots:
5 - OP
6 - AS
38 - AS
53 - OP
54 - AS
122 - AS
129 - AS
133 - OP
134 - OP
222 - AS
225 - OP
226 - AS
239 - AS
259 - OP

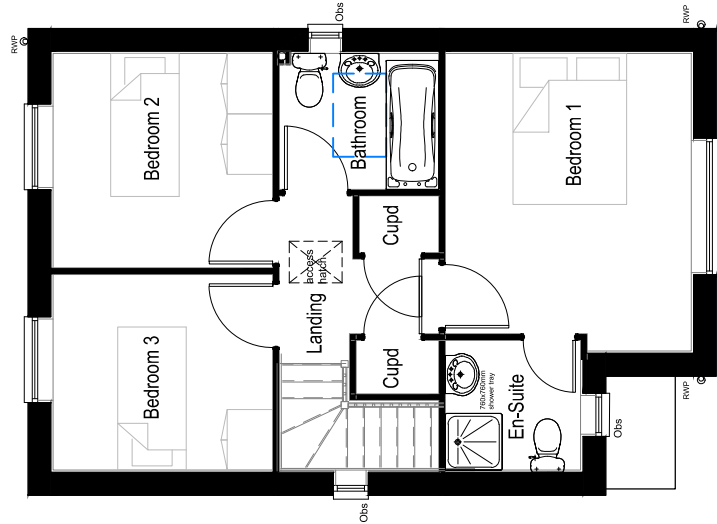

Ground Floor Plan

scale 1:100

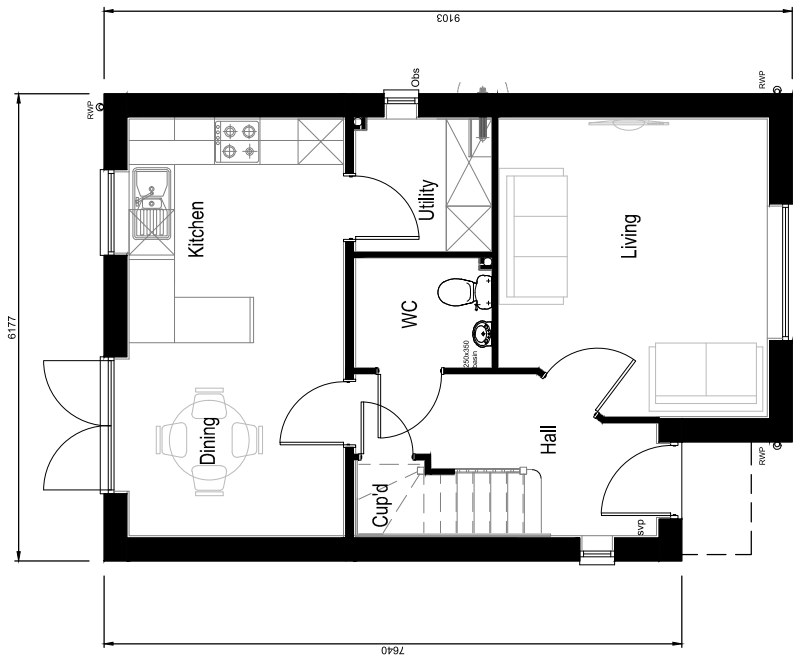

First Floor Plan



Scale
1:100

	Rev	Date
x		
x		
x		



PERSIMMON
Together, we make a home

Persimmon Homes Thames Valley
Persimmon House, Knoll Road,
Camberley, Surrey GU15 3TQ
Tel: 01276 808080

Size: **Phase 5**
Littlehampton
 Date: **Dec. 2020**
 Scale: **1:100 @ A3**
 Dwg No: **546-PL-CS-SHE-P1**

Drawing Title:

Sherwood - Floor Plans

Drawing Status: **SUBMITTED**

Drawn by: VW	Checked by: RC
Rev: -	