


Plots:
240 - AS

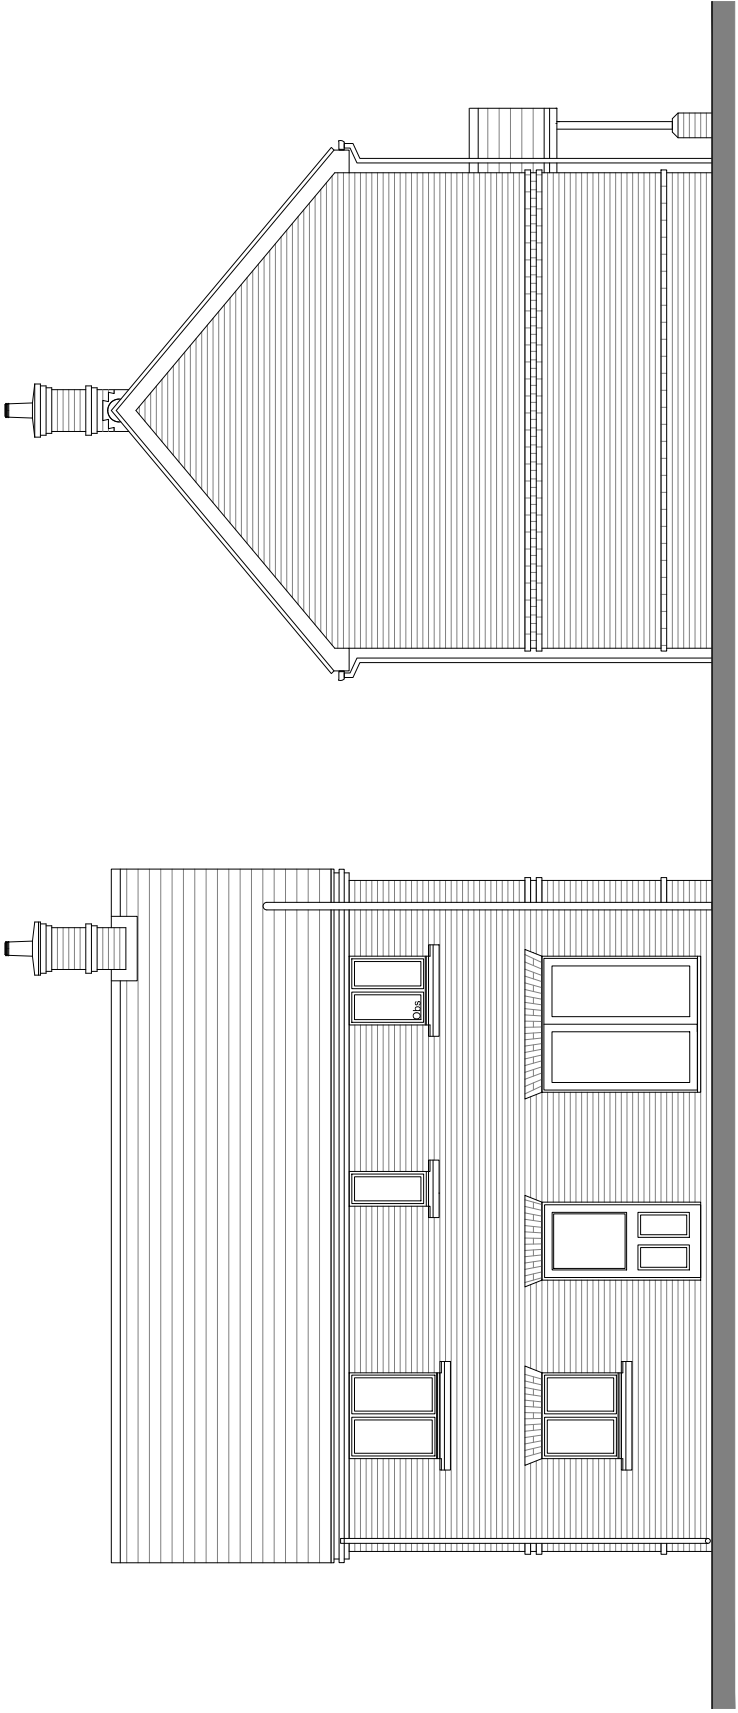

Front Elevation
Obs - Obscured Glazing
Plot 240 only

Side Elevation
Plot 240 only



Rear Elevation
Obs - Obscured Glazing
Plot 240 only

Side Elevation
Plot 240 only



Scale
1:100

Rev	-	-	-	-
Rev	-	-	-	-
Rev	-	-	-	-
Rev	-	-	-	-



PERSIMMON
Together, we make a home

Persimmon Homes Thames Valley
Persimmon House, Knoll Road,
Cambridge, Cambridgeshire CB3 3TQ
Tel: 01276 868680

Site:	Phase 5 Littlehampton	Date:	Dec. 2020
Scale:	1:100 @ A3	Rev:	-
Dwg No:	546-PL-CS-CHA-E2	Rev:	-

Drawing Title:
Chanwood - Elevations

Drawing Status:	Submitted	Drawn by:	VW	Checked by:	RC
Rev:	-	Rev:	-	Rev:	-