


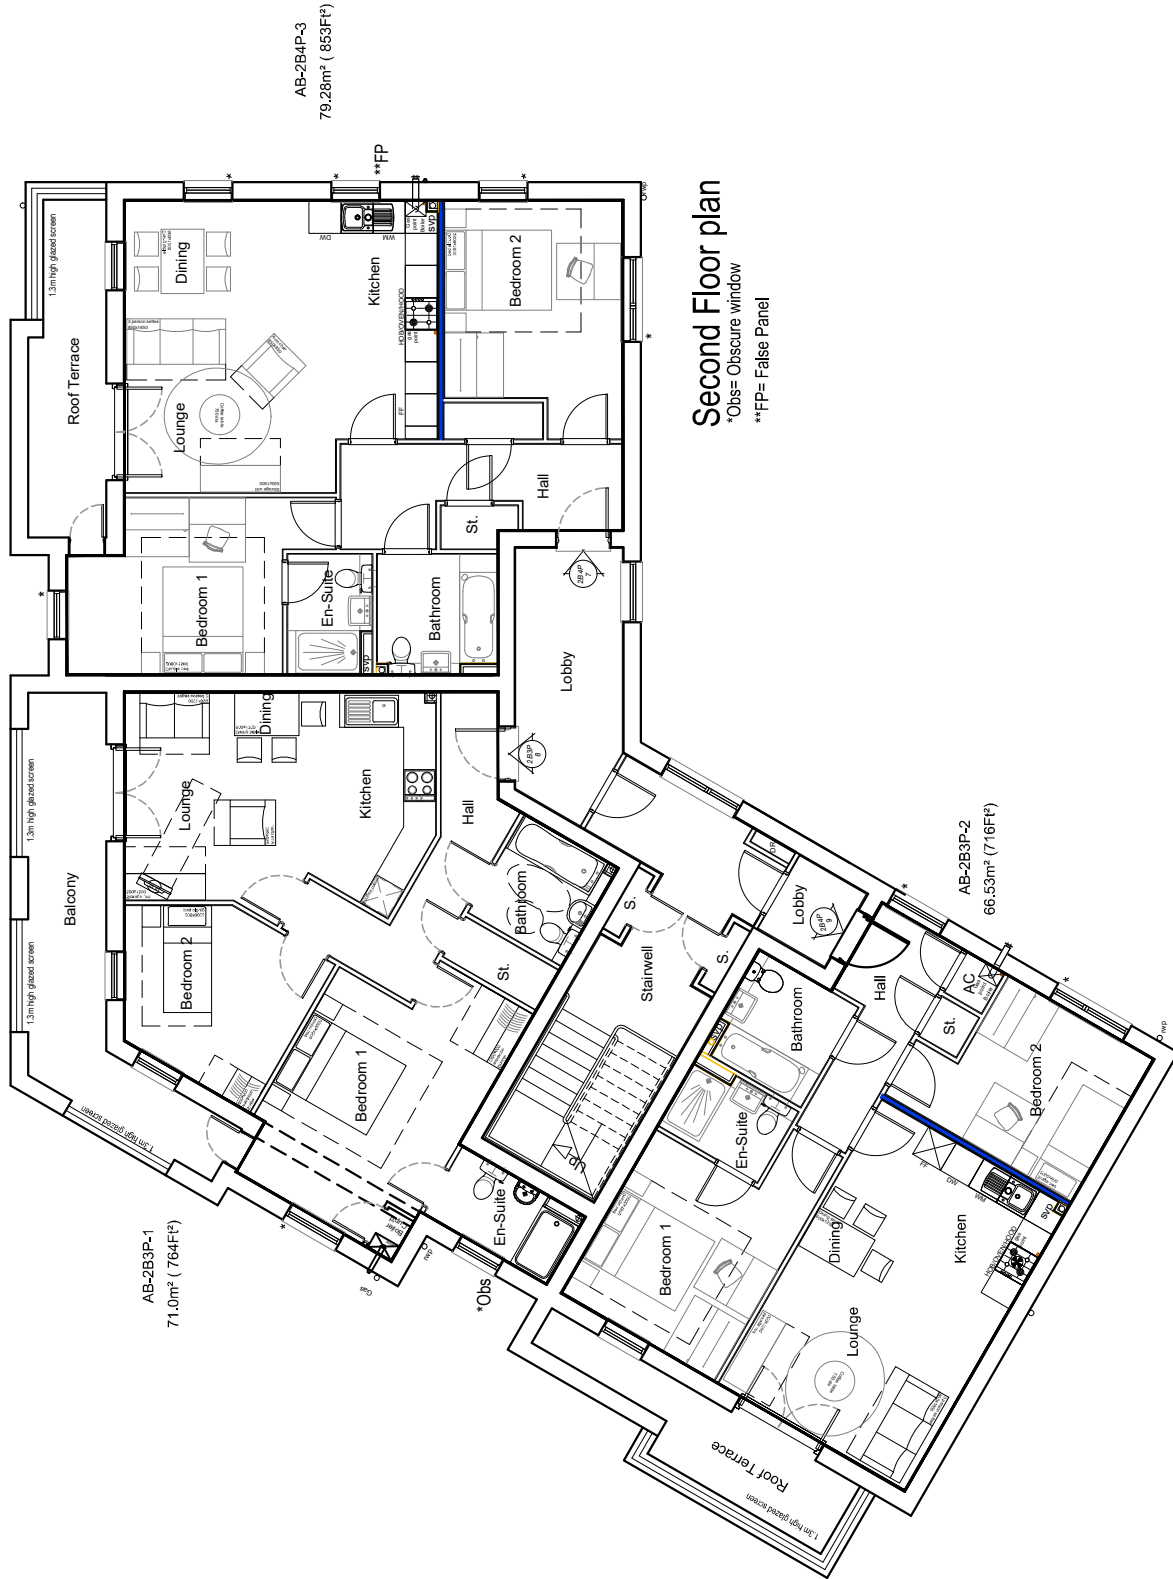

REV	-	-	-	-	-
A	Rev numbering updated, dimensions + and area amended.	12.10.21			
DATE					
 PERSIMMON Together, we make a home Persimmon Homes Thames Valley Persimmon House, Lord Road, Cannock, Staffordshire ST10 3JQ Tel: 01276 838800					
PROJECT	Phase 5 Littlehampton		DATE	Dec. 2020	
SCALE	1:100 @ A3		FOUR		
PROJECT	546-PL-CV-B4E-P3		DWG NO	546-PL-CV-B4E-P3	
Drawing Title: Block AB - Second Floor Plan					
DRAWN BY:	AT		CHECKED BY:	RC	
DRAWING STATUS:	SUBMITTED				
REV	A		REV	A	