


Plots:
75 - 83

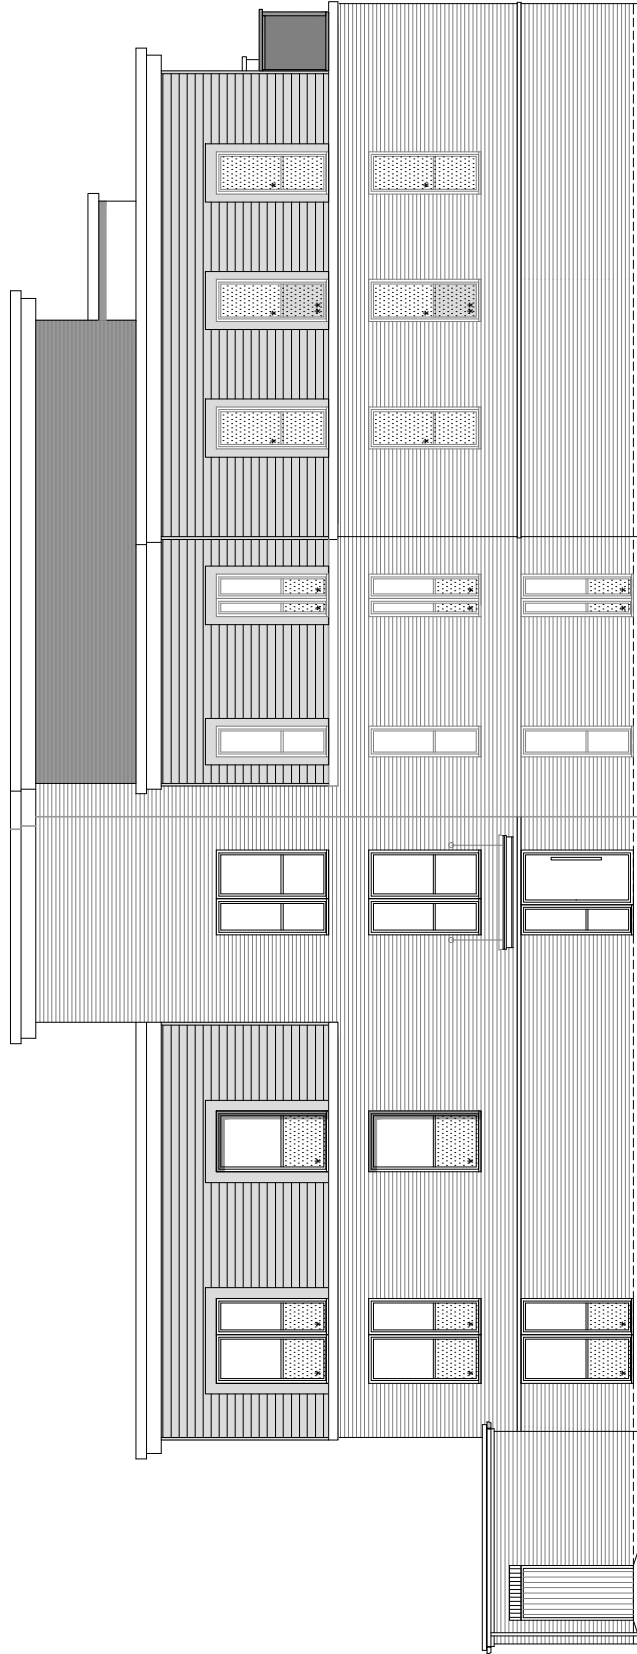

Side / Rear Elevation - 1

*Obs= Obscure window
**FP= False Panel



Side / Rear Elevation - 2

*Obs= Obscure window
**FP= False Panel



Scale
1:100

Rev	Description	Date
A	Rev numbering updated.	12.10.21

PERSIMMON
Together, we make a home
Persimmon Homes Thames Valley
Persimmon House, Lord Road,
Cannock, Staffordshire ST10 3JQ
Tel: 01276 838800

DATE	Dec. 2020
SCALE	1:100 @ A3
PROJECT	546-PL-CV-B4E-E2

Drawing Title	
Phase 5 Littlehampton	
Block AB - Elevations	
Drawing Status	Checked By
AT	RC
Rev	A

SUBMITTED