


P30ts:
75 - 82

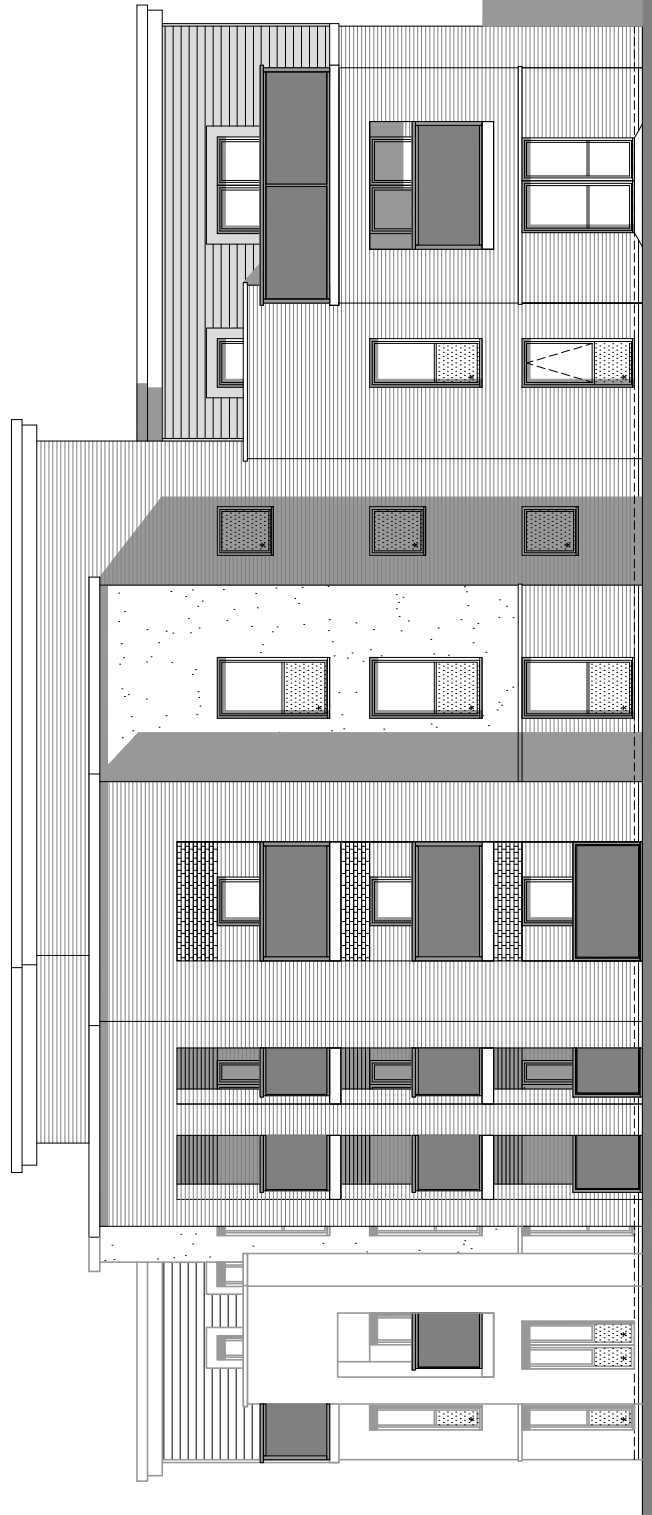

Front Elevation - 1

*Obs= Obscure window
**FP= False Panel



Front Elevation - 2

*Obs= Obscure window
**FP= False Panel



Scale
1:100

Rev	Description	Date
A	Per planning submitted.	12.10.21



Persimmon Homes Thames Valley
Persimmon House, Lord Road,
Cannock, Staffordshire ST10 3JQ
Tel: 01276 838000

DATE	Dec. 2020
SCALE	1:100 @ A3
DWG NO.	546-PL-0V-B4E-E1

Phase 5
Littlehampton

DRAWING TITLE	Block AB - Elevations
---------------	-----------------------

Drawing Status	Checked by	Rev
	AT	RC
		A

SUBMITTED