




Front / Side Elevation

* - Obscured Glazing


Cycle Store

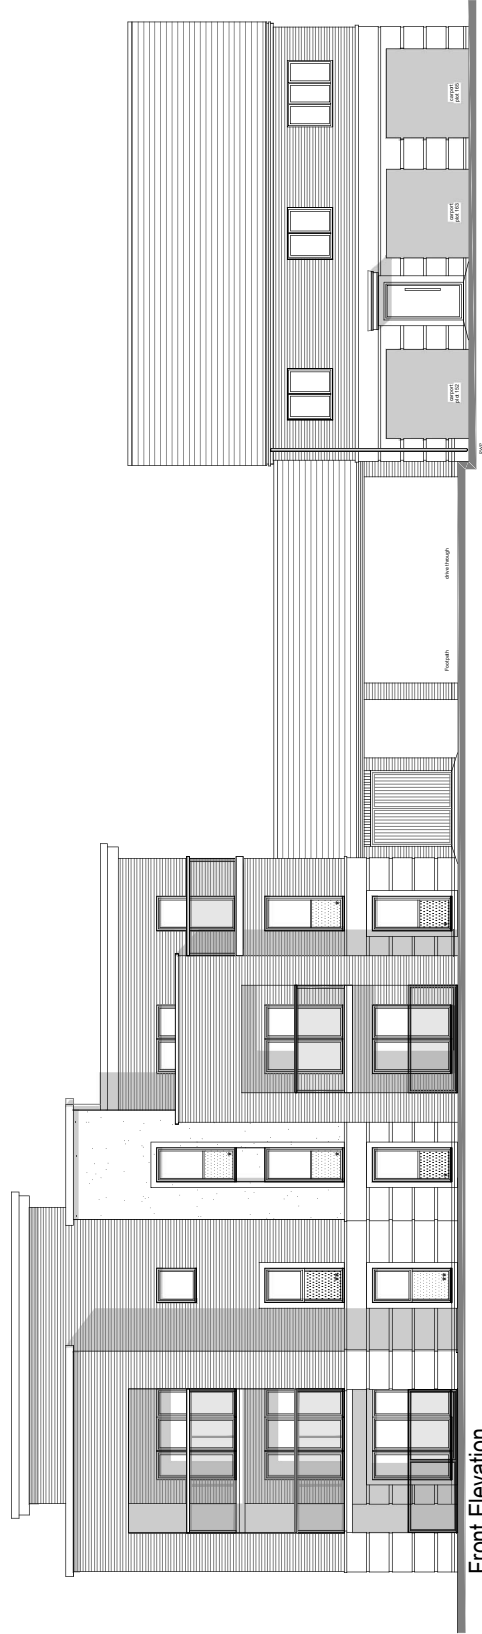

Front Elevation

** - False Panel

* - Obscured Glazing

 

Project Name	Phase 5 Littlehampton
Client	Dec 2020
Design Stage	1:100 @ A2
Drawn By	15/04/2021
Checked By	15/04/2021
Approved By	15/04/2021
Project Manager	15/04/2021
Project Engineer	15/04/2021
Project Architect	15/04/2021
Project Designer	15/04/2021
Project Drafter	15/04/2021
Project Checker	15/04/2021
Project Approver	15/04/2021
Project Sign-off	15/04/2021
Project Date	15/04/2021
Project Location	15/04/2021
Project Status	15/04/2021
Project Notes	15/04/2021
Project Comments	15/04/2021
Project Actions	15/04/2021
Project Risks	15/04/2021
Project Issues	15/04/2021
Project Changes	15/04/2021
Project Deliverables	15/04/2021
Project Milestones	15/04/2021
Project Budget	15/04/2021
Project Resources	15/04/2021
Project Stakeholders	15/04/2021
Project Communications	15/04/2021
Project Governance	15/04/2021
Project Quality	15/04/2021
Project Health	15/04/2021
Project Summary	15/04/2021